DATETIME$$$	TIME$$$	GDOTRoad	p:\03\03033\111\dgn\007131xp02.dgn	COUNTY	PROJECT NUMBER	SHEET NO.	TOTAL SHEETS
shannon. jacobsen		ROAD_HALF. TBL		DEKALB	CSHPP-0007-00(131)	84	562

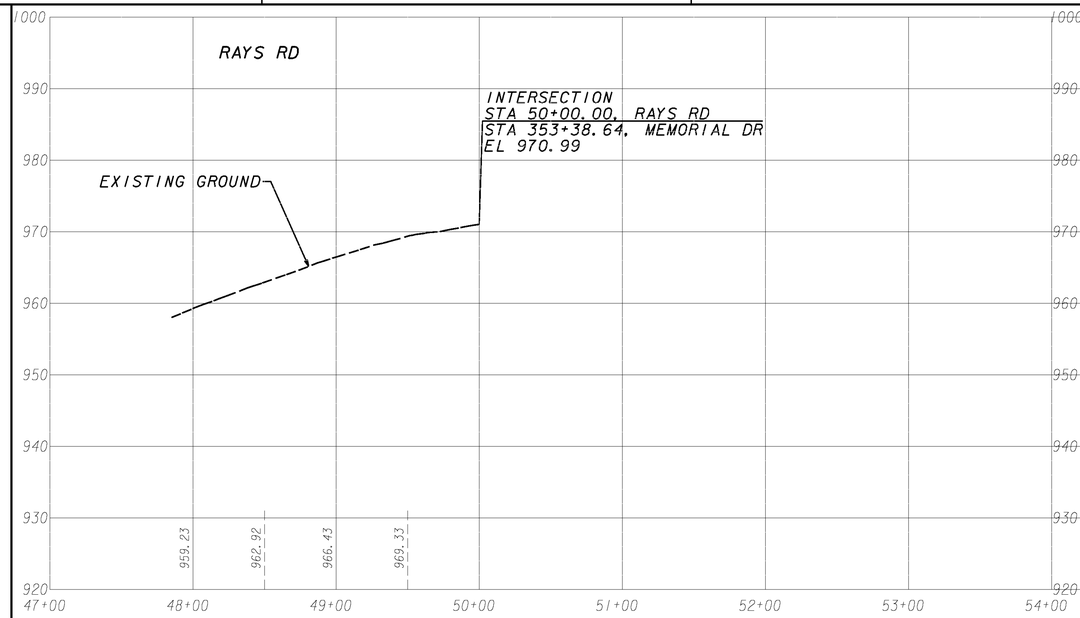

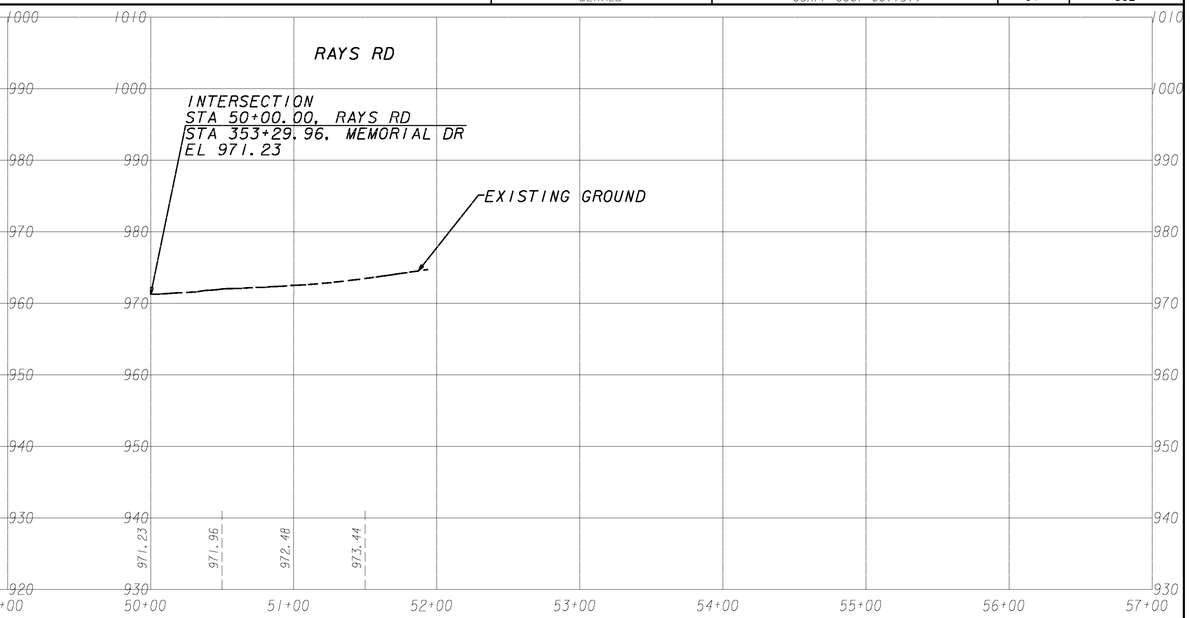

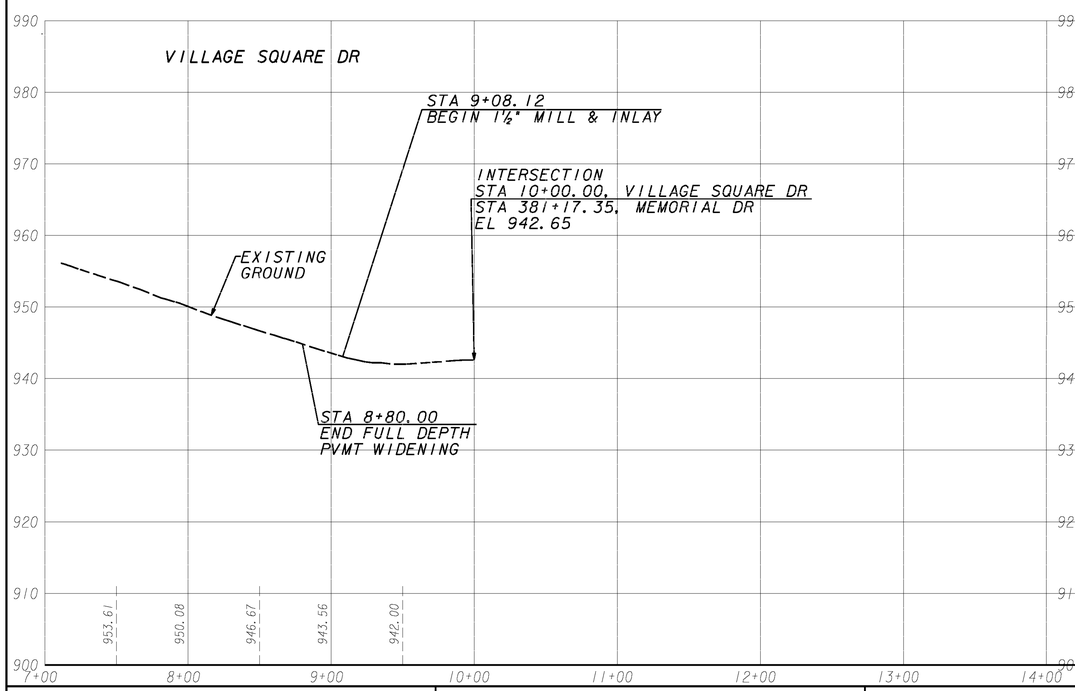

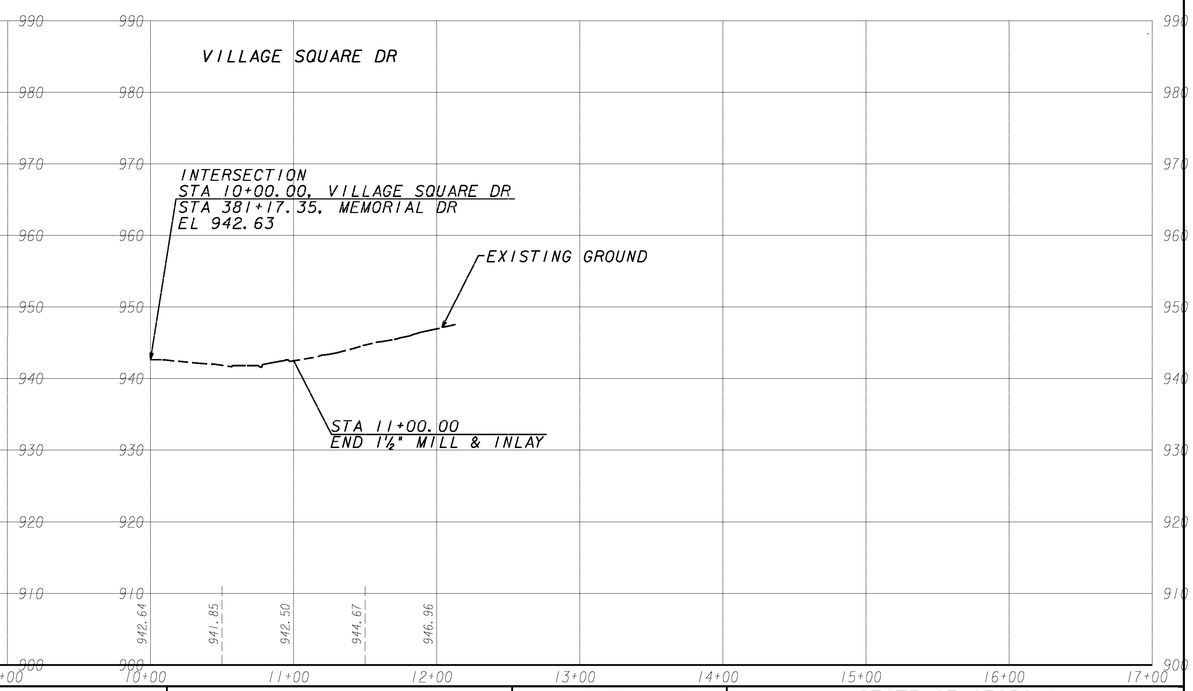

JORDAN JONES & GOULDING

NOT RELEASED FOR CONSTRUCTION

SCALE: 1"=50' HORIZONTAL
1"=10' VERTICAL

REVISION DATES

STATE OF GEORGIA
DEPARTMENT OF TRANSPORTATION

OFFICE: DISTRICT 7

CROSSROAD PROFILE

MEMORIAL DRIVE STREETSCAPE PH 3
FROM WOODCROFT RD TO GOLDSMITH RD

DRAWING No. 16-02

GPLN

...\03\03033\111\dgn\007131xp02.dgn 8/13/2009 7:16:50 AM