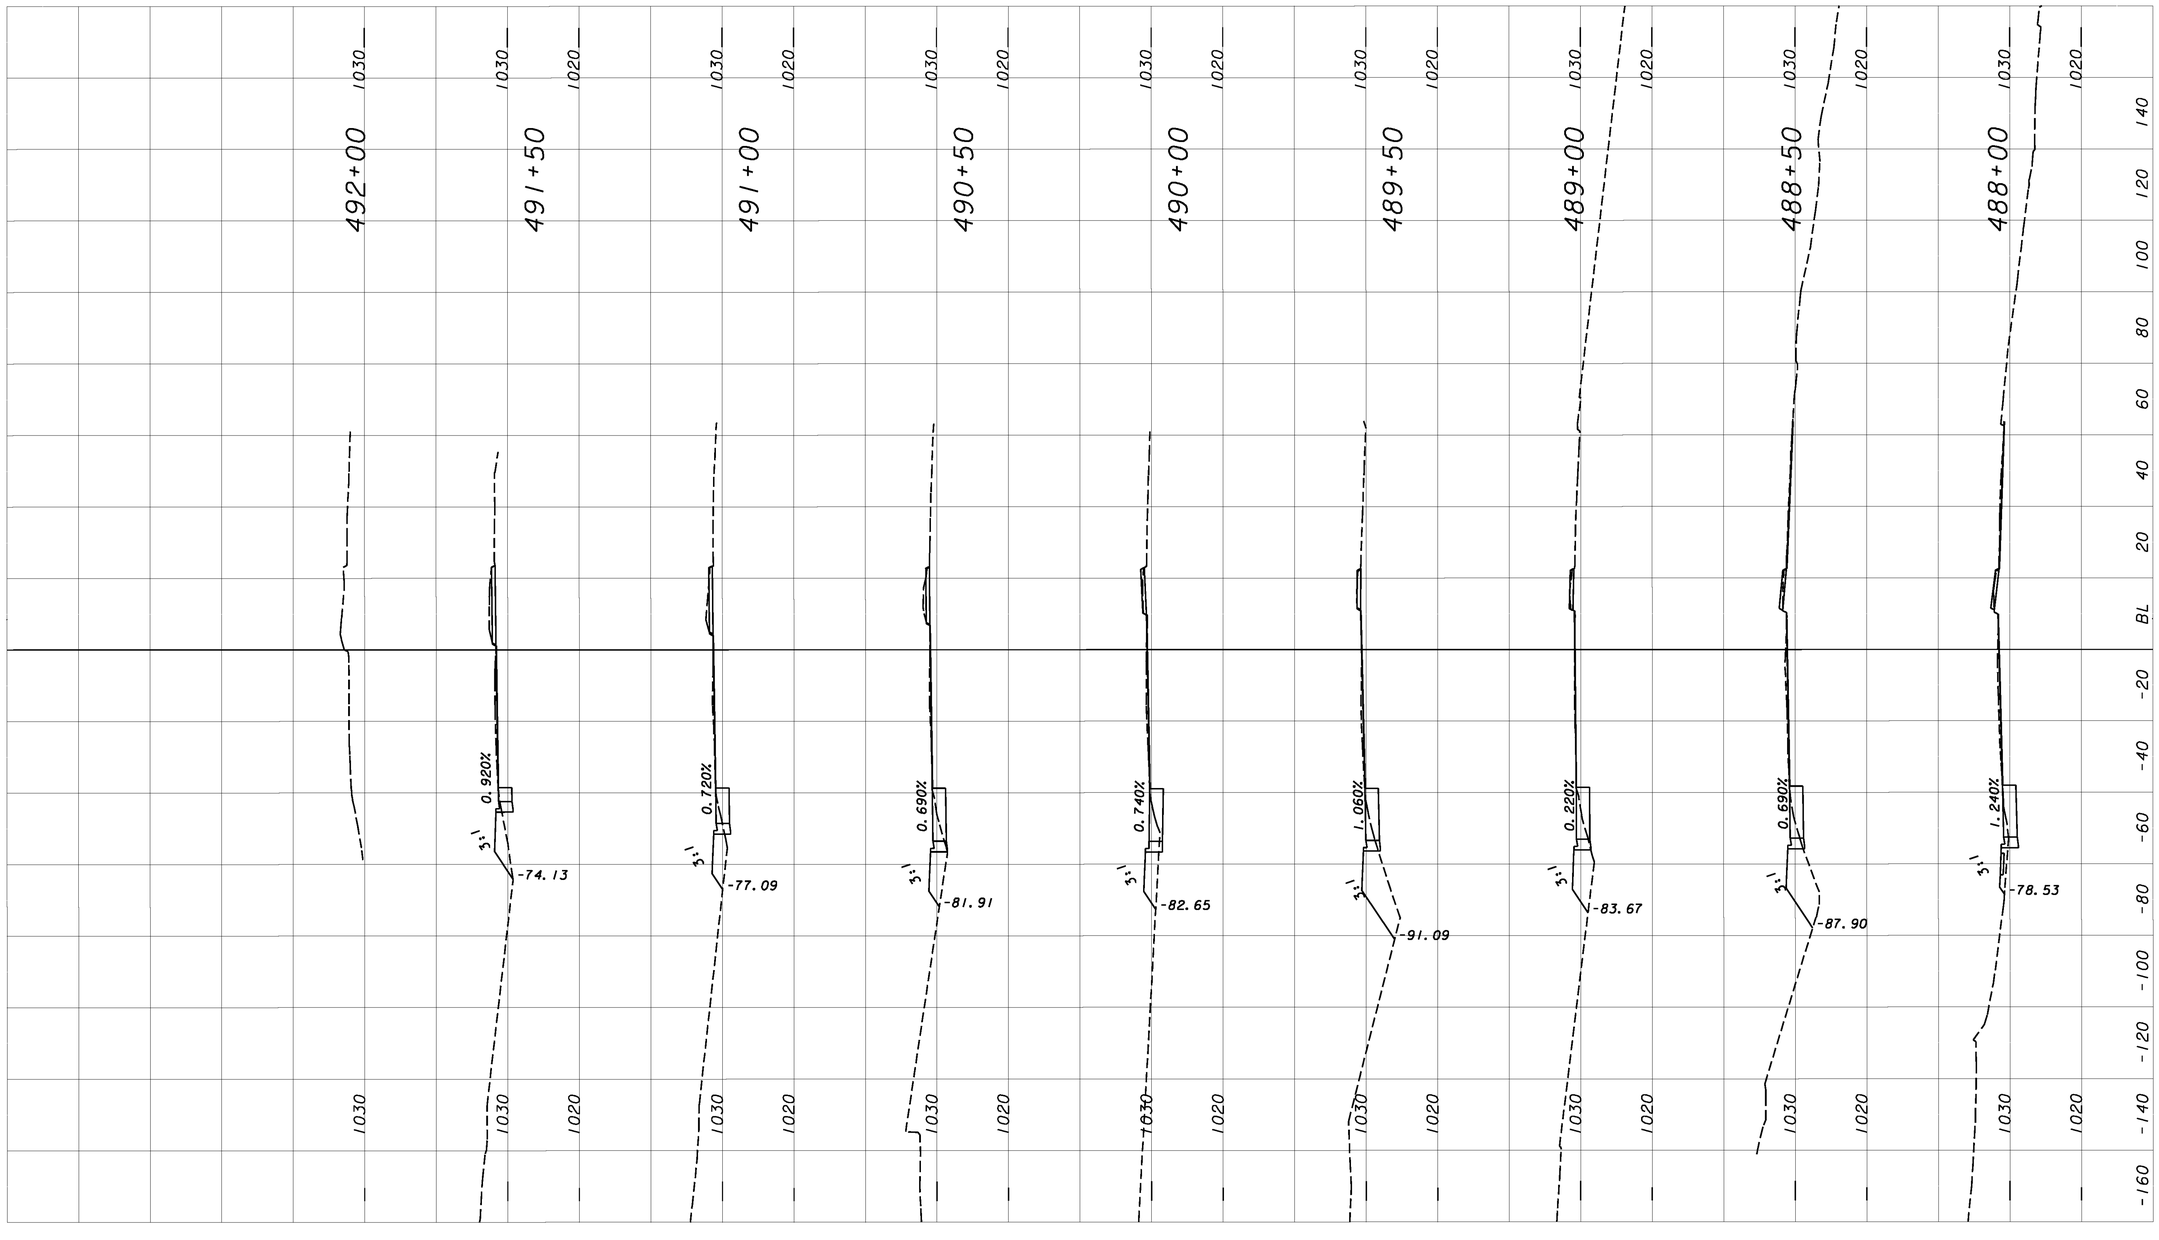

JORDAN JONES & GOULDING

NOT RELEASED FOR CONSTRUCTION

SCALE: 1"=20' HORIZONTAL
1"=10' VERTICAL

REVISION DATES

STATE OF GEORGIA
DEPARTMENT OF TRANSPORTATION

OFFICE: DISTRICT 7

EARTHWORK CROSS SECTIONS

MEMORIAL DRIVE STREETSCAPE PH 3
FROM WOODCROFT RD TO GOLDSMITH RD

DRAWING No. 23-40

GPLN

...\03033\111\dgn\007131xs01.dgn 8/13/2009 8:14:55 AM