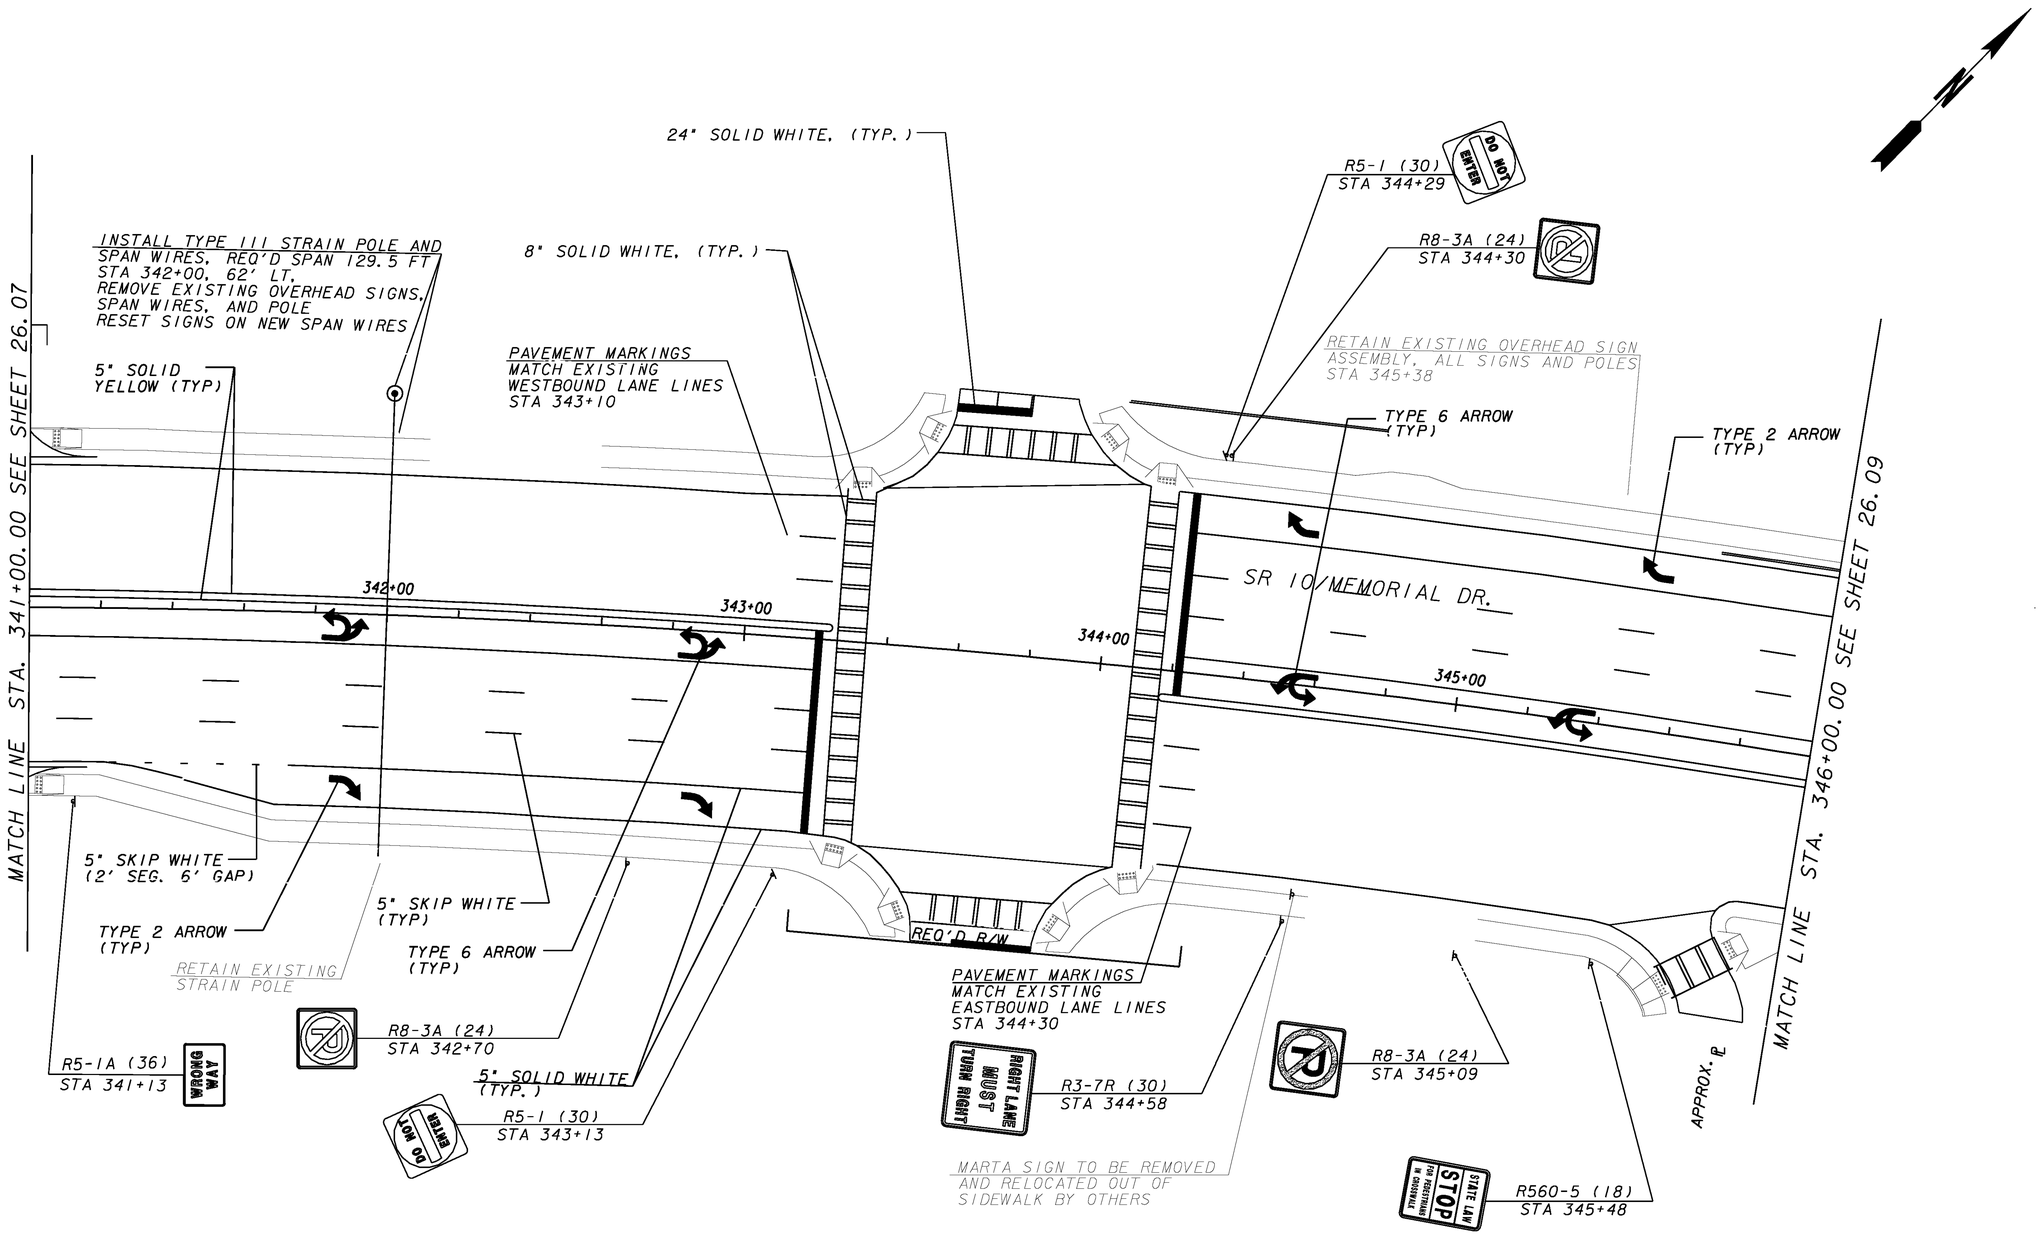

REVISION DATES	

JORDAN JONES & GOULDING

SCALE IN FEET
0 20 40 80

STATE OF GEORGIA
DEPARTMENT OF TRANSPORTATION
OFFICE: DISTRICT 7

SIGNING AND MARKING PLANS

MEMORIAL DRIVE STREETSCAPE PH 3
FROM WOODCROFT DR TO GOLDSMITH RD

DRAWING No. 26-08

GPLN