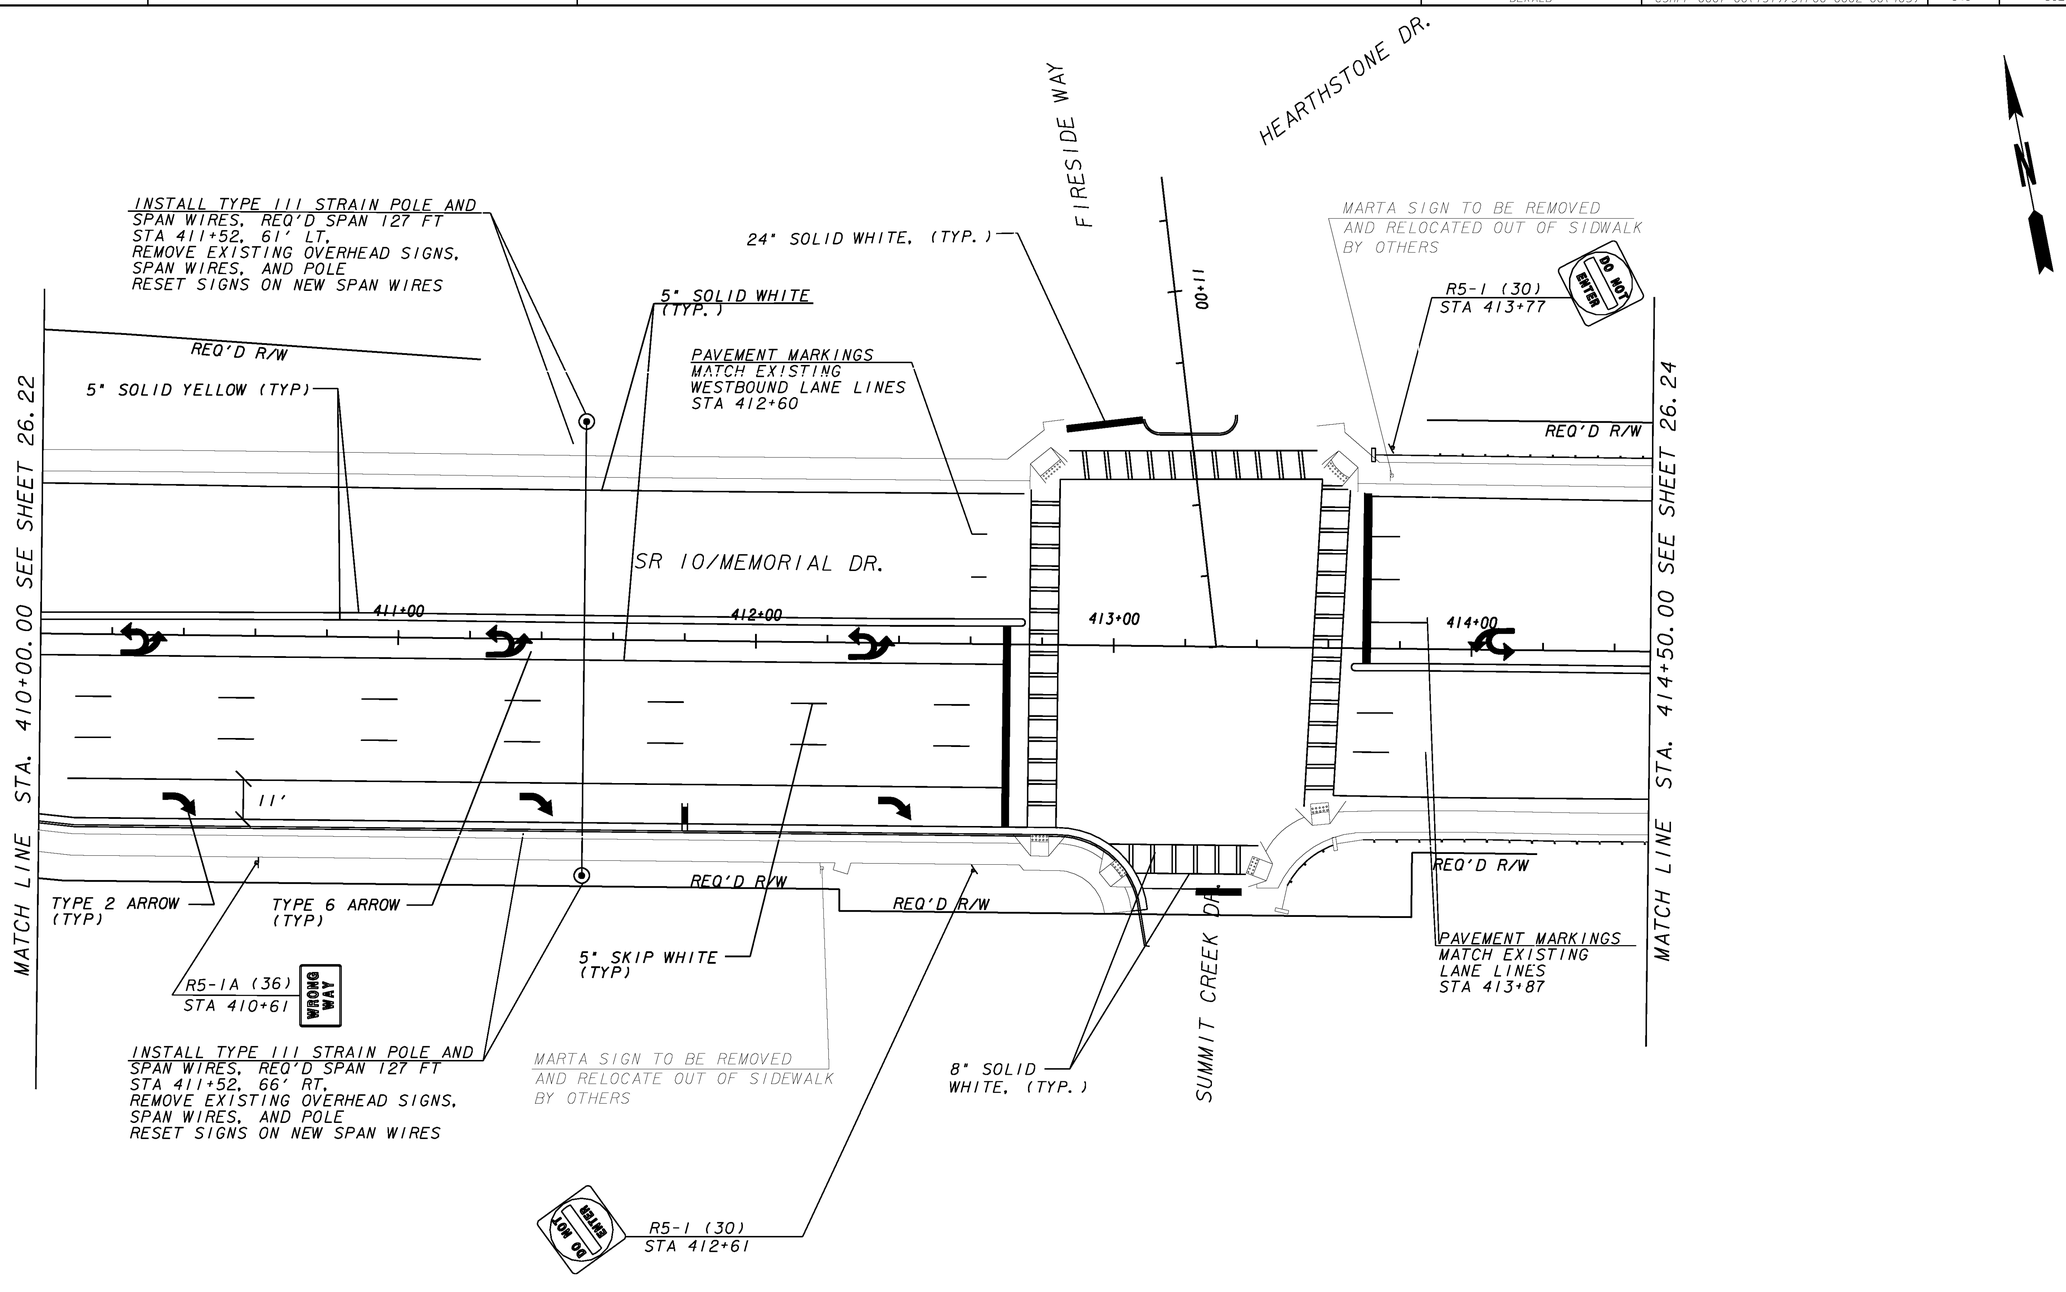

REVISION DATES		
8-13-09		

JORDAN JONES & GOULDING

SCALE IN FEET 0 20 40 80

STATE OF GEORGIA
DEPARTMENT OF TRANSPORTATION
OFFICE: DISTRICT 7

SIGNING AND MARKING PLANS

MEMORIAL DRIVE STREETSCAPE PH 3
FROM WOODCROFT DR TO GOLDSMITH RD

DRAWING No. 26-23

GPLN

...\03033\111\dgn\0071131sm23.dgn 8/13/2009 8:32:06 AM