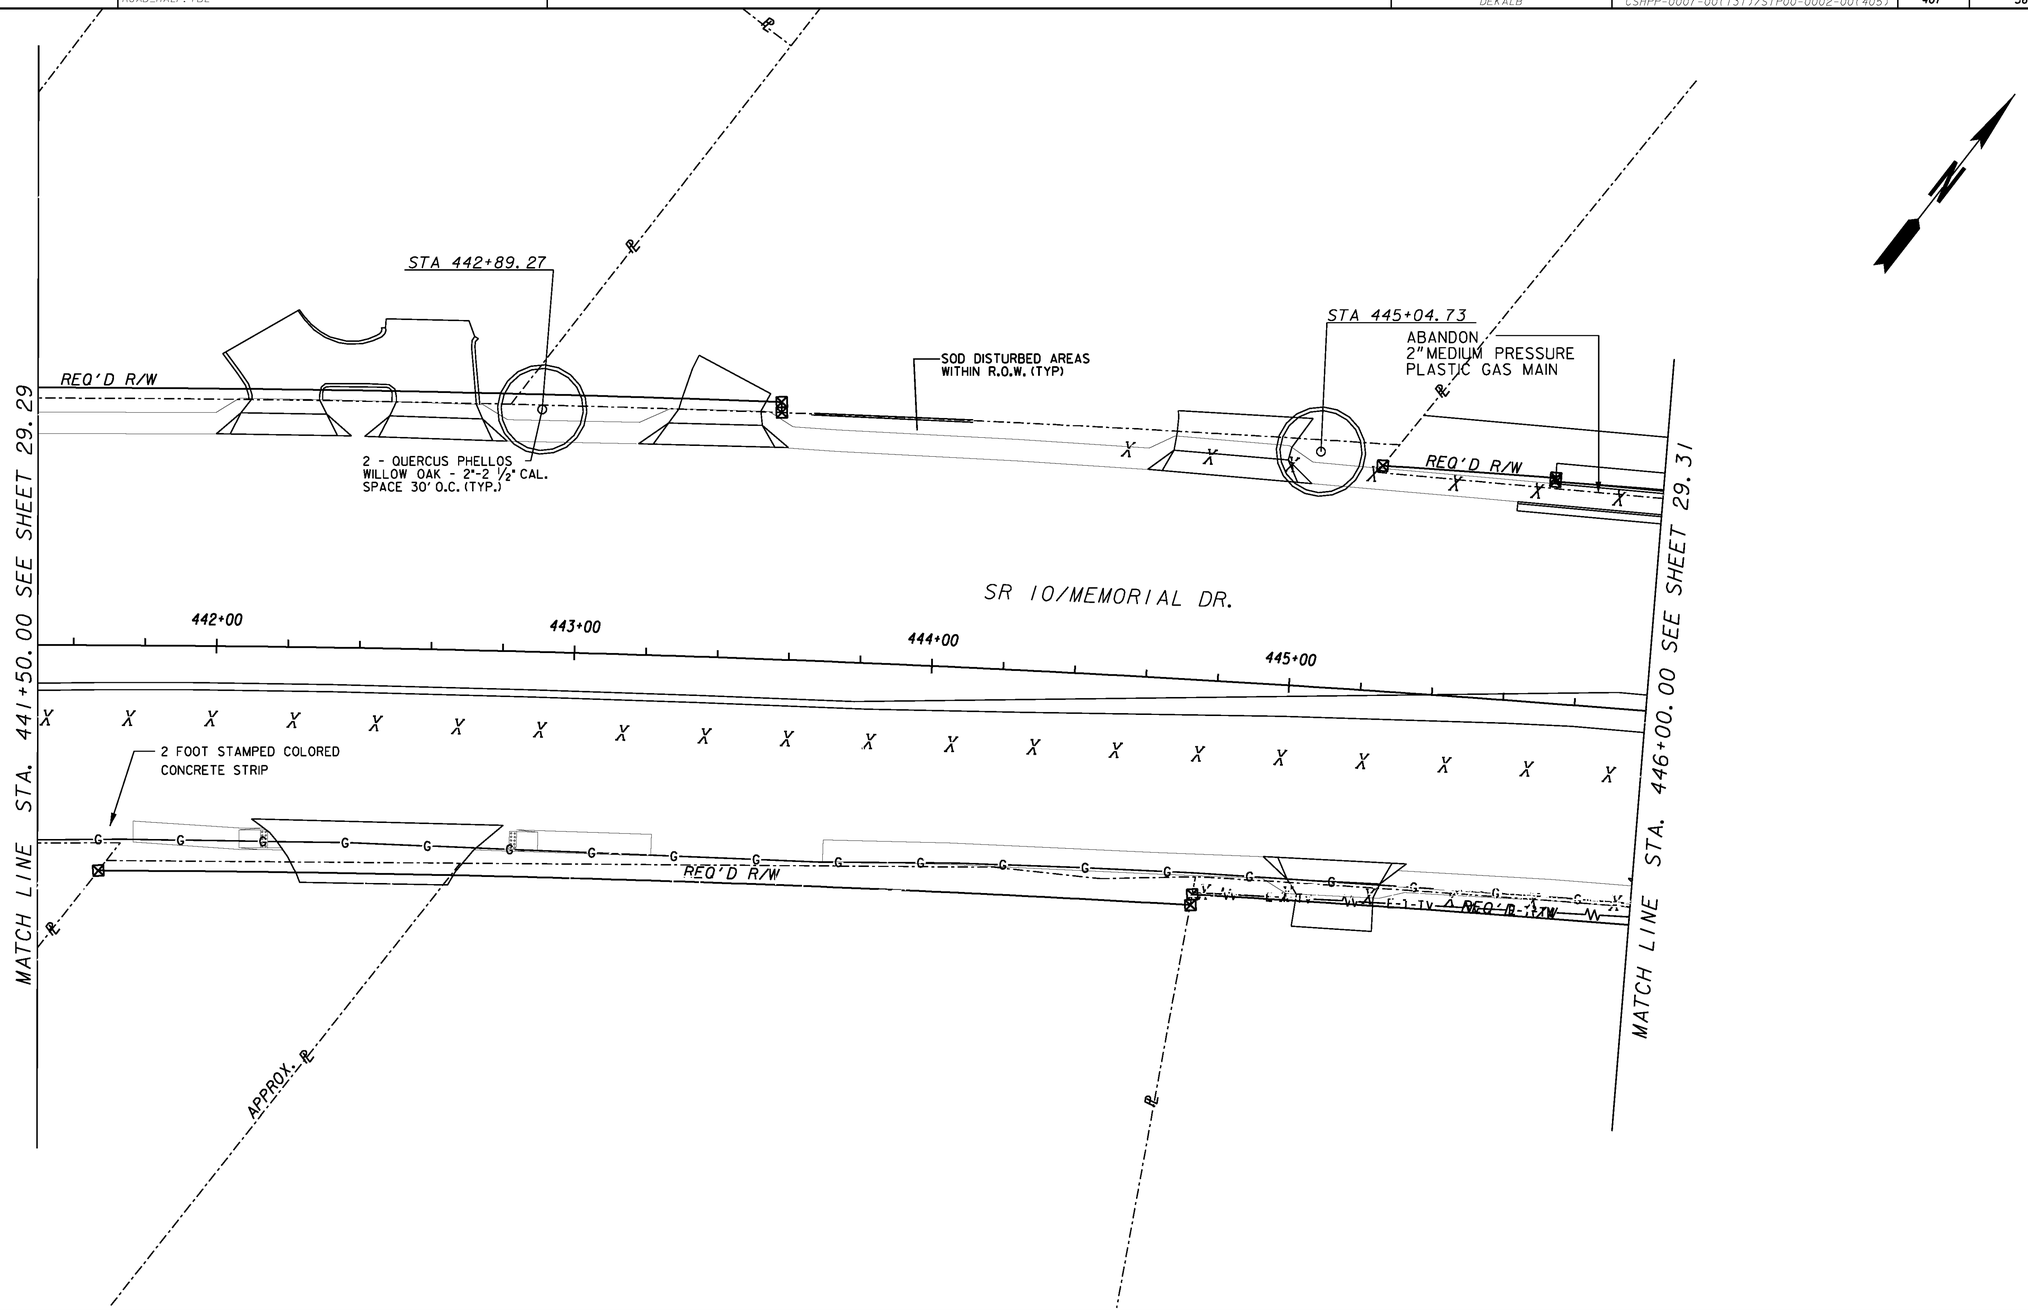

NOTE: ALL TREES TO BE INSTALLED 3 FT. BEHIND BACK OF SIDEWALK. SEE DETAILS ON SHEET 29-42.

EVENLY SPACE TREES IN GROUPINGS EXCEPT AS NOTED.

JORDAN JONES & GOULDING

SCALE IN FEET
0 20 40 80

REVISION DATES

STATE OF GEORGIA
DEPARTMENT OF TRANSPORTATION
OFFICE: DISTRICT 7

LANDSCAPING PLANS

MEMORIAL DRIVE STREETSCAPE PH 3
FROM WOODCROFT DR TO GOLDSMITH RD

DRAWING No. 29-30

GPLN