STATE	PROJECT NUMBER	SHEET NO.	TOTAL SHEETS
GA.			

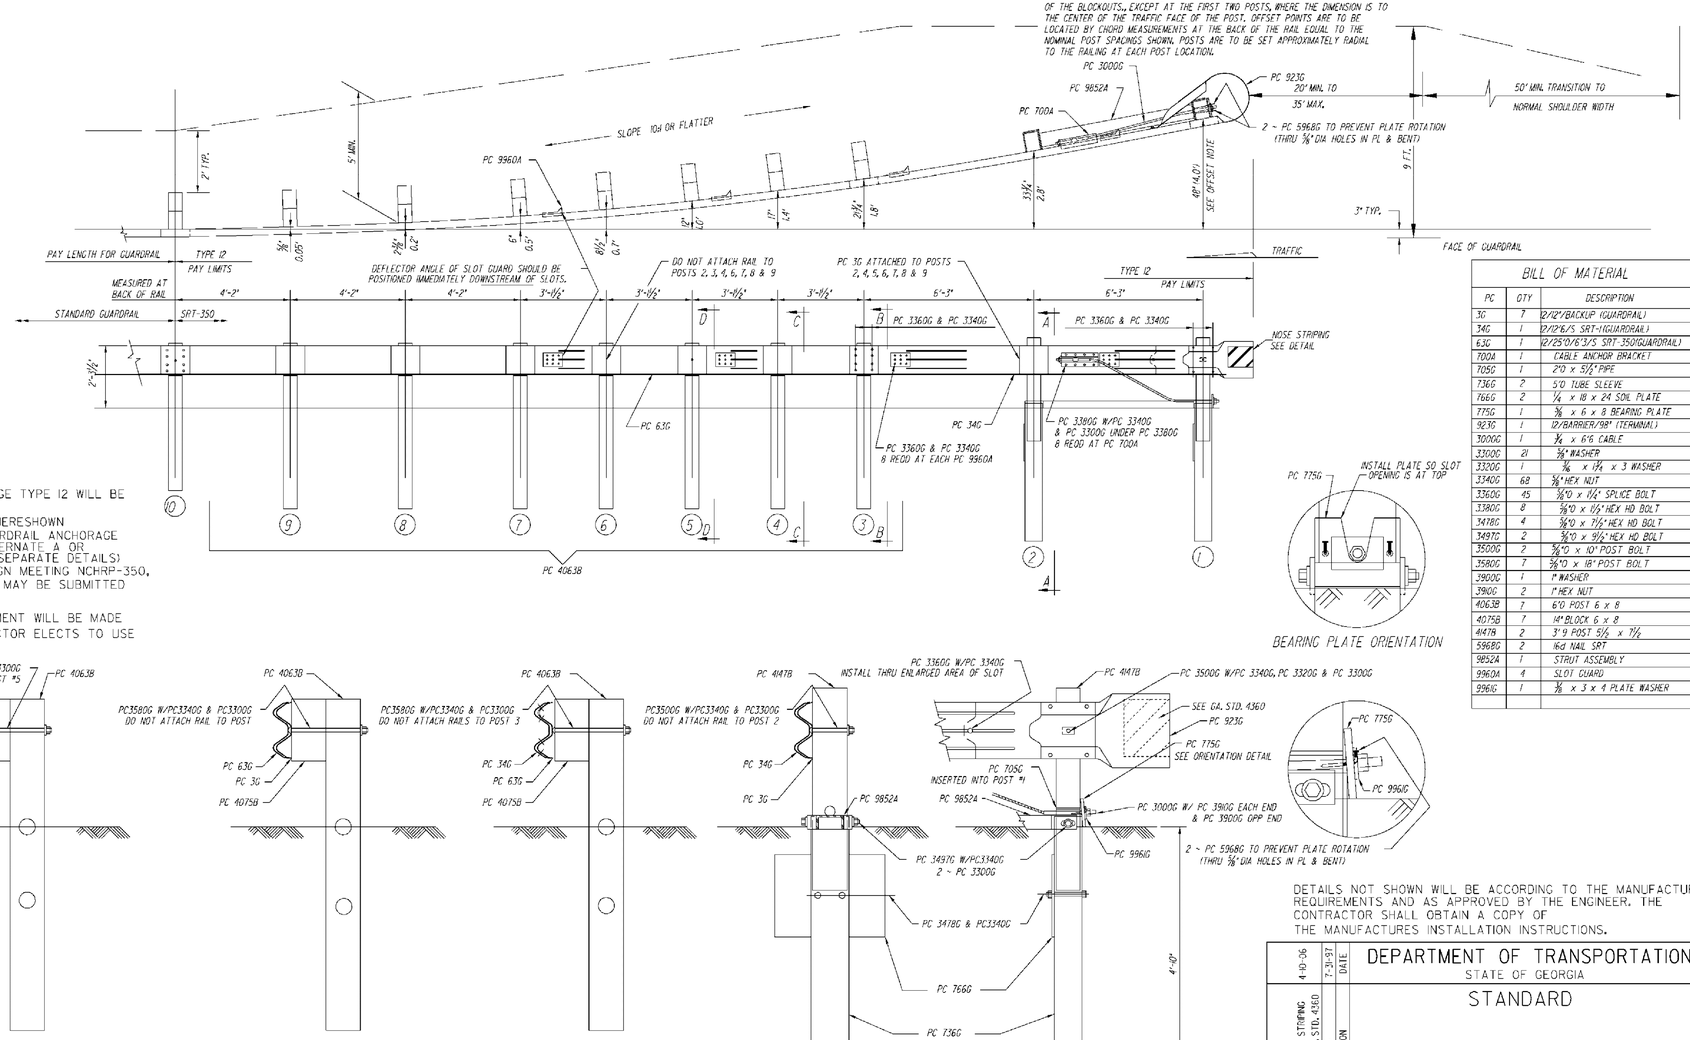

NOTE:

GUARDRAIL ANCHORAGE TYPE 12 WILL BE EITHER

(a)SYRO SRT-350 AS HERESHOWN

(b)SPECIAL DESIGN GUARDRAIL ANCHORAGE WITHOUT FLARE, ALTERNATE A OR ALTERNATE B (SEE SEPARATE DETAILS)

(c)AN ALTERNATE DESIGN MEETING NCHRP-350, TL-3 REQUIREMENTS MAY BE SUBMITTED FOR DOT APPROVAL

NO ADDITIONAL PAYMENT WILL BE MADE WHERE THE CONTRACTOR ELECTS TO USE (b) OR (c).

DETAILS NOT SHOWN WILL BE ACCORDING TO THE MANUFACTURERS REQUIREMENTS AND AS APPROVED BY THE ENGINEER. THE CONTRACTOR SHALL OBTAIN A COPY OF THE MANUFACTURES INSTALLATION INSTRUCTIONS.

BILL OF MATERIAL

PC	QTY	DESCRIPTION
3G	7	(2/12')BACKUP (GUARDRAIL)
34G	1	(2/12')E/S SRT-(1)(GUARDRAIL)
63G	1	(2/25')0/6'3/S SRT-350(GUARDRAIL)
700A	1	CABLE ANCHOR BRACKET
705G	1	2'0 x 5 1/2" PIPE
736G	2	5'0 TUBE SLEEVE
766G	2	1/4 x 18 x 24 SOIL PLATE
775G	1	3/8 x 6 x 8 BEARING PLATE
923G	1	(2/BARRIER/98" (TERMINAL)
300GG	1	3/4 x 6'6 CABLE
3300G	21	5/8" WASHER
3320G	1	3/16 x 1 3/4 x 3 WASHER
3340G	68	5/8" HEX NUT
3360G	45	5/8"0 x 1 1/4" SPLICE BOLT
3380G	8	5/8"0 x 1 1/2" HEX HD BOLT
3478G	4	5/8"0 x 7 1/2" HEX HD BOLT
3497G	2	5/8"0 x 9 1/2" HEX HD BOLT
3500G	2	5/8"0 x 10" POST BOLT
3580G	7	5/8"0 x 18" POST BOLT
3900G	1	1" WASHER
3910G	2	1" HEX NUT
4063B	7	6'0 POST 6 x 8
4075B	7	14" BLOCK 6 x 8
4147B	2	3'9 POST 5 1/2 x 7 1/2
5968G	2	16d NAIL SRT
9852A	1	STRUT ASSEMBLY
9960A	4	SLOT GUARD
9961G	1	3/8 x 3 x 4 PLATE WASHER

4-10-06	7-31-97	DATE	DEPARTMENT OF TRANSPORTATION STATE OF GEORGIA
REMOVED NOSE STRIPING DETAIL-SEE GA. STD. 4360	REVISED NOTES	REVISION	STANDARD GUARDRAIL ANCHORAGE TYPE 12
			NO SCALE — JULY 1997
G.L.O.	P.M.L.	BY	DES. / DRW. / TRA. / CHK. — (SUBMITTED) STATE ROAD & AIRPORT DESIGN ENGINEER — (APPROVED) CHIEF ENGINEER — NUMBER 4040

JORDAN JONES & GOULDING

REVISION DATES

STATE OF GEORGIA
DEPARTMENT OF TRANSPORTATION

OFFICE: DISTRICT 7

GEORGIA STANDARDS

MEMORIAL DRIVE STREETSCAPE PH 3
FROM WOODCROFT DR TO GOLDSMITH RD

DRAWING No. 41-19

GPLN