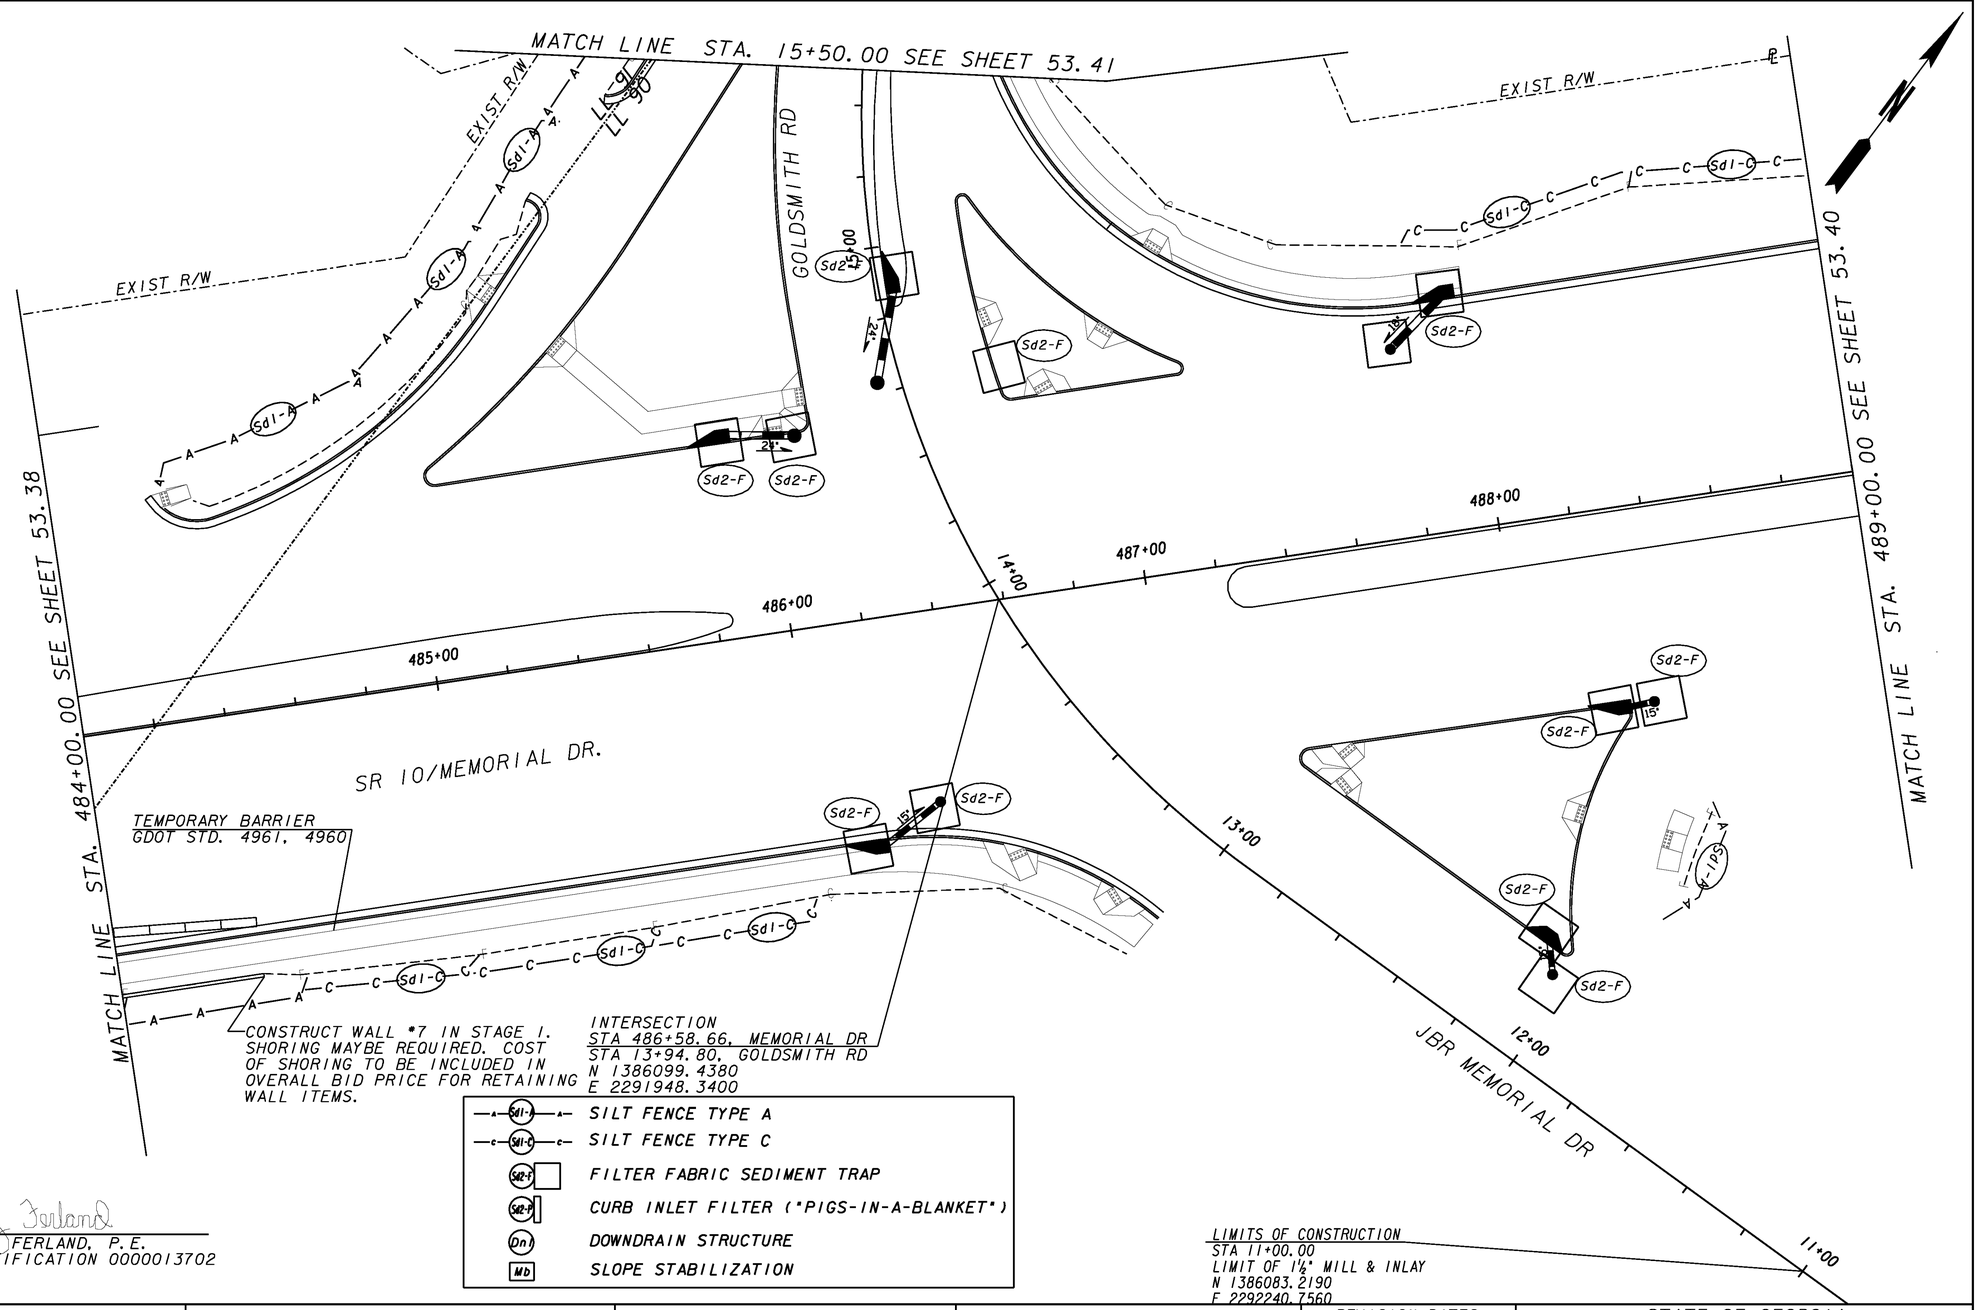

GEORGIA REGISTERED NO. 27082 PROFESSIONAL ENGINEER BETHANY C. FERLAND

Bethany Ferland

BETHANY C. FERLAND, P.E.
GSWCC CERTIFICATION 0000013702

PROPERTY AND EXISTING R/W LINE	
REQUIRED R/W LINE	
CONSTRUCTION LIMITS	
EASEMENT FOR CONSTR & MAINTENANCE OF SLOPES	
EASEMENT FOR CONSTR OF SLOPES	
EASEMENT FOR CONSTR OF DRIVES	

BEGIN LIMIT OF ACCESS	BLA
END LIMIT OF ACCESS	ELA
LIMIT OF ACCESS	
REQ'D R/W AND LIMIT OF ACCESS	
EXISTING R/W LINE	
PROPOSED STAMPED CONCRETE	

JORDAN JONES & GOULDING

SCALE IN FEET
0 20 40 80

REVISION DATES

STATE OF GEORGIA
DEPARTMENT OF TRANSPORTATION
OFFICE: DISTRICT 7

BMP LOCATION DETAILS STAGES 1 AND 2

MEMORIAL DRIVE STREETSCAPE PH 3
FROM WOODCROFT DR TO GOLDSMITH RD

DRAWING No. 54-39

GPLN