COUNTY	PROJECT NUMBER	SHEET NO.	TOTAL SHEETS
GORDON COUNTY	CSSTP-0007-00(138)	17	107

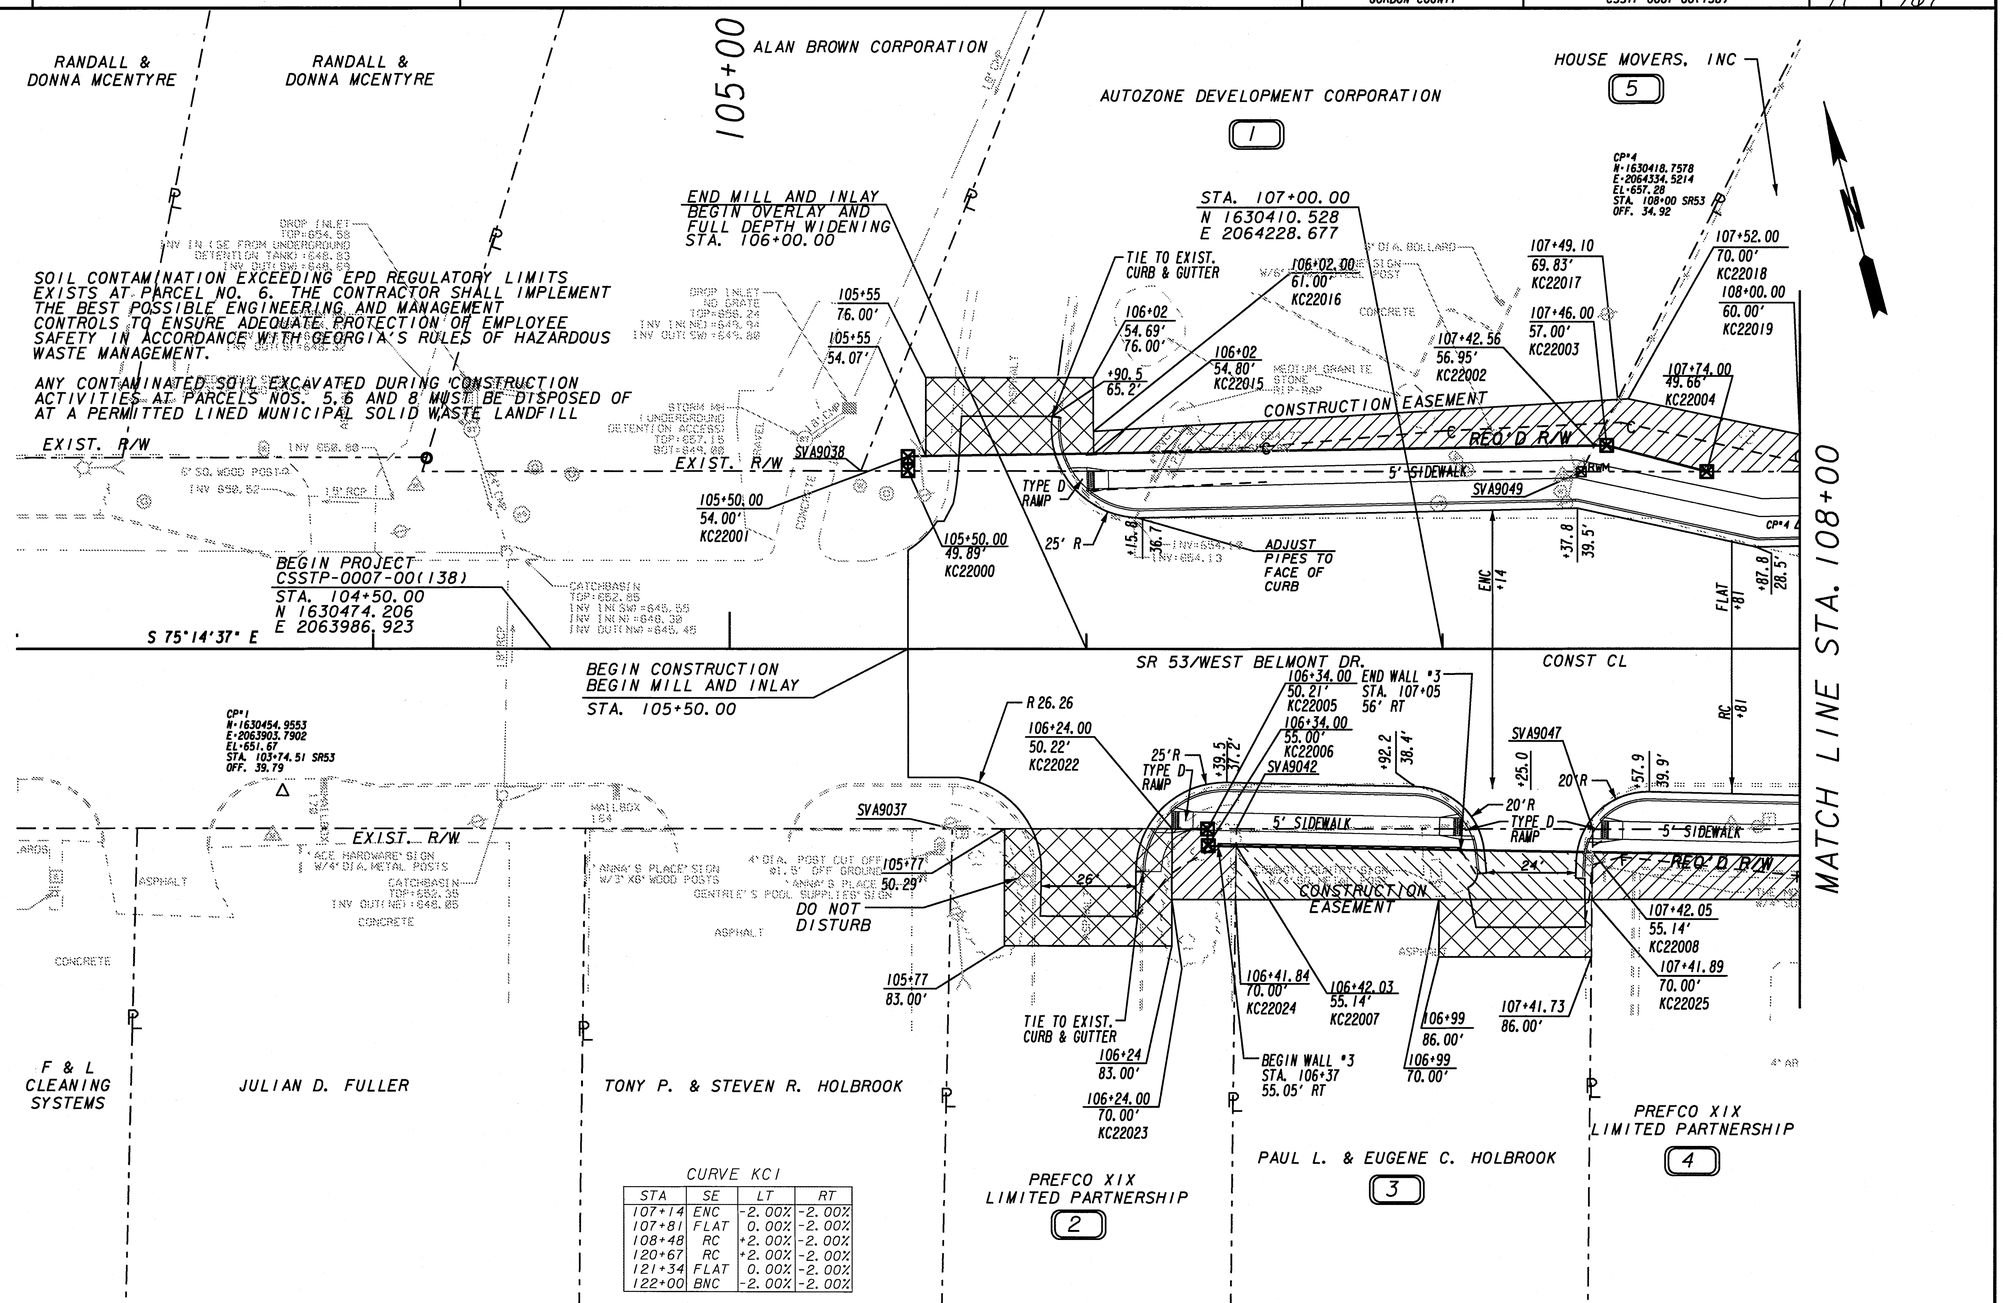

CURVE KC1

STA	SE	LT	RT
107+14	ENC	-2.00%	-2.00%
107+81	FLAT	0.00%	-2.00%
108+48	RC	+2.00%	-2.00%
120+67	RC	+2.00%	-2.00%
121+34	FLAT	0.00%	-2.00%
122+00	BNC	-2.00%	-2.00%

PROPERTY AND EXISTING R/W LINE
REQUIRED R/W LINE
CONSTRUCTION LIMITS
EASEMENT FOR CONSTR & MAINTENANCE OF SLOPES
EASEMENT FOR CONSTR OF SLOPES
EASEMENT FOR CONSTR OF DRIVES

BEGIN LIMIT OF ACCESS.....BLA
END LIMIT OF ACCESS.....ELA
LIMIT OF ACCESS
R/W AND LIMIT OF ACCESS
EXISTING R/W LINE
ORANGE SAFETY FENCE
HISTORIC BOUNDARY

GEORGIA DEPARTMENT OF TRANSPORTATION

GRESHAM SMITH AND PARTNERS

SCALE IN FEET 0 20 40 80

REVISION DATES

STATE OF GEORGIA
DEPARTMENT OF TRANSPORTATION
OFFICE: TRAFFIC OPERATIONS

MAINLINE PLAN

PROJECT: CSSTP-0007-00(138)
COUNTY: GORDON DATE: 10/15/10

DRAWING No. 13-01

GPLN