STATE	PROJECT NUMBER	SHEET NO.	TOTAL SHEETS
GA.	CSSTP-0007-00(138)	29	167

REVISION DATES

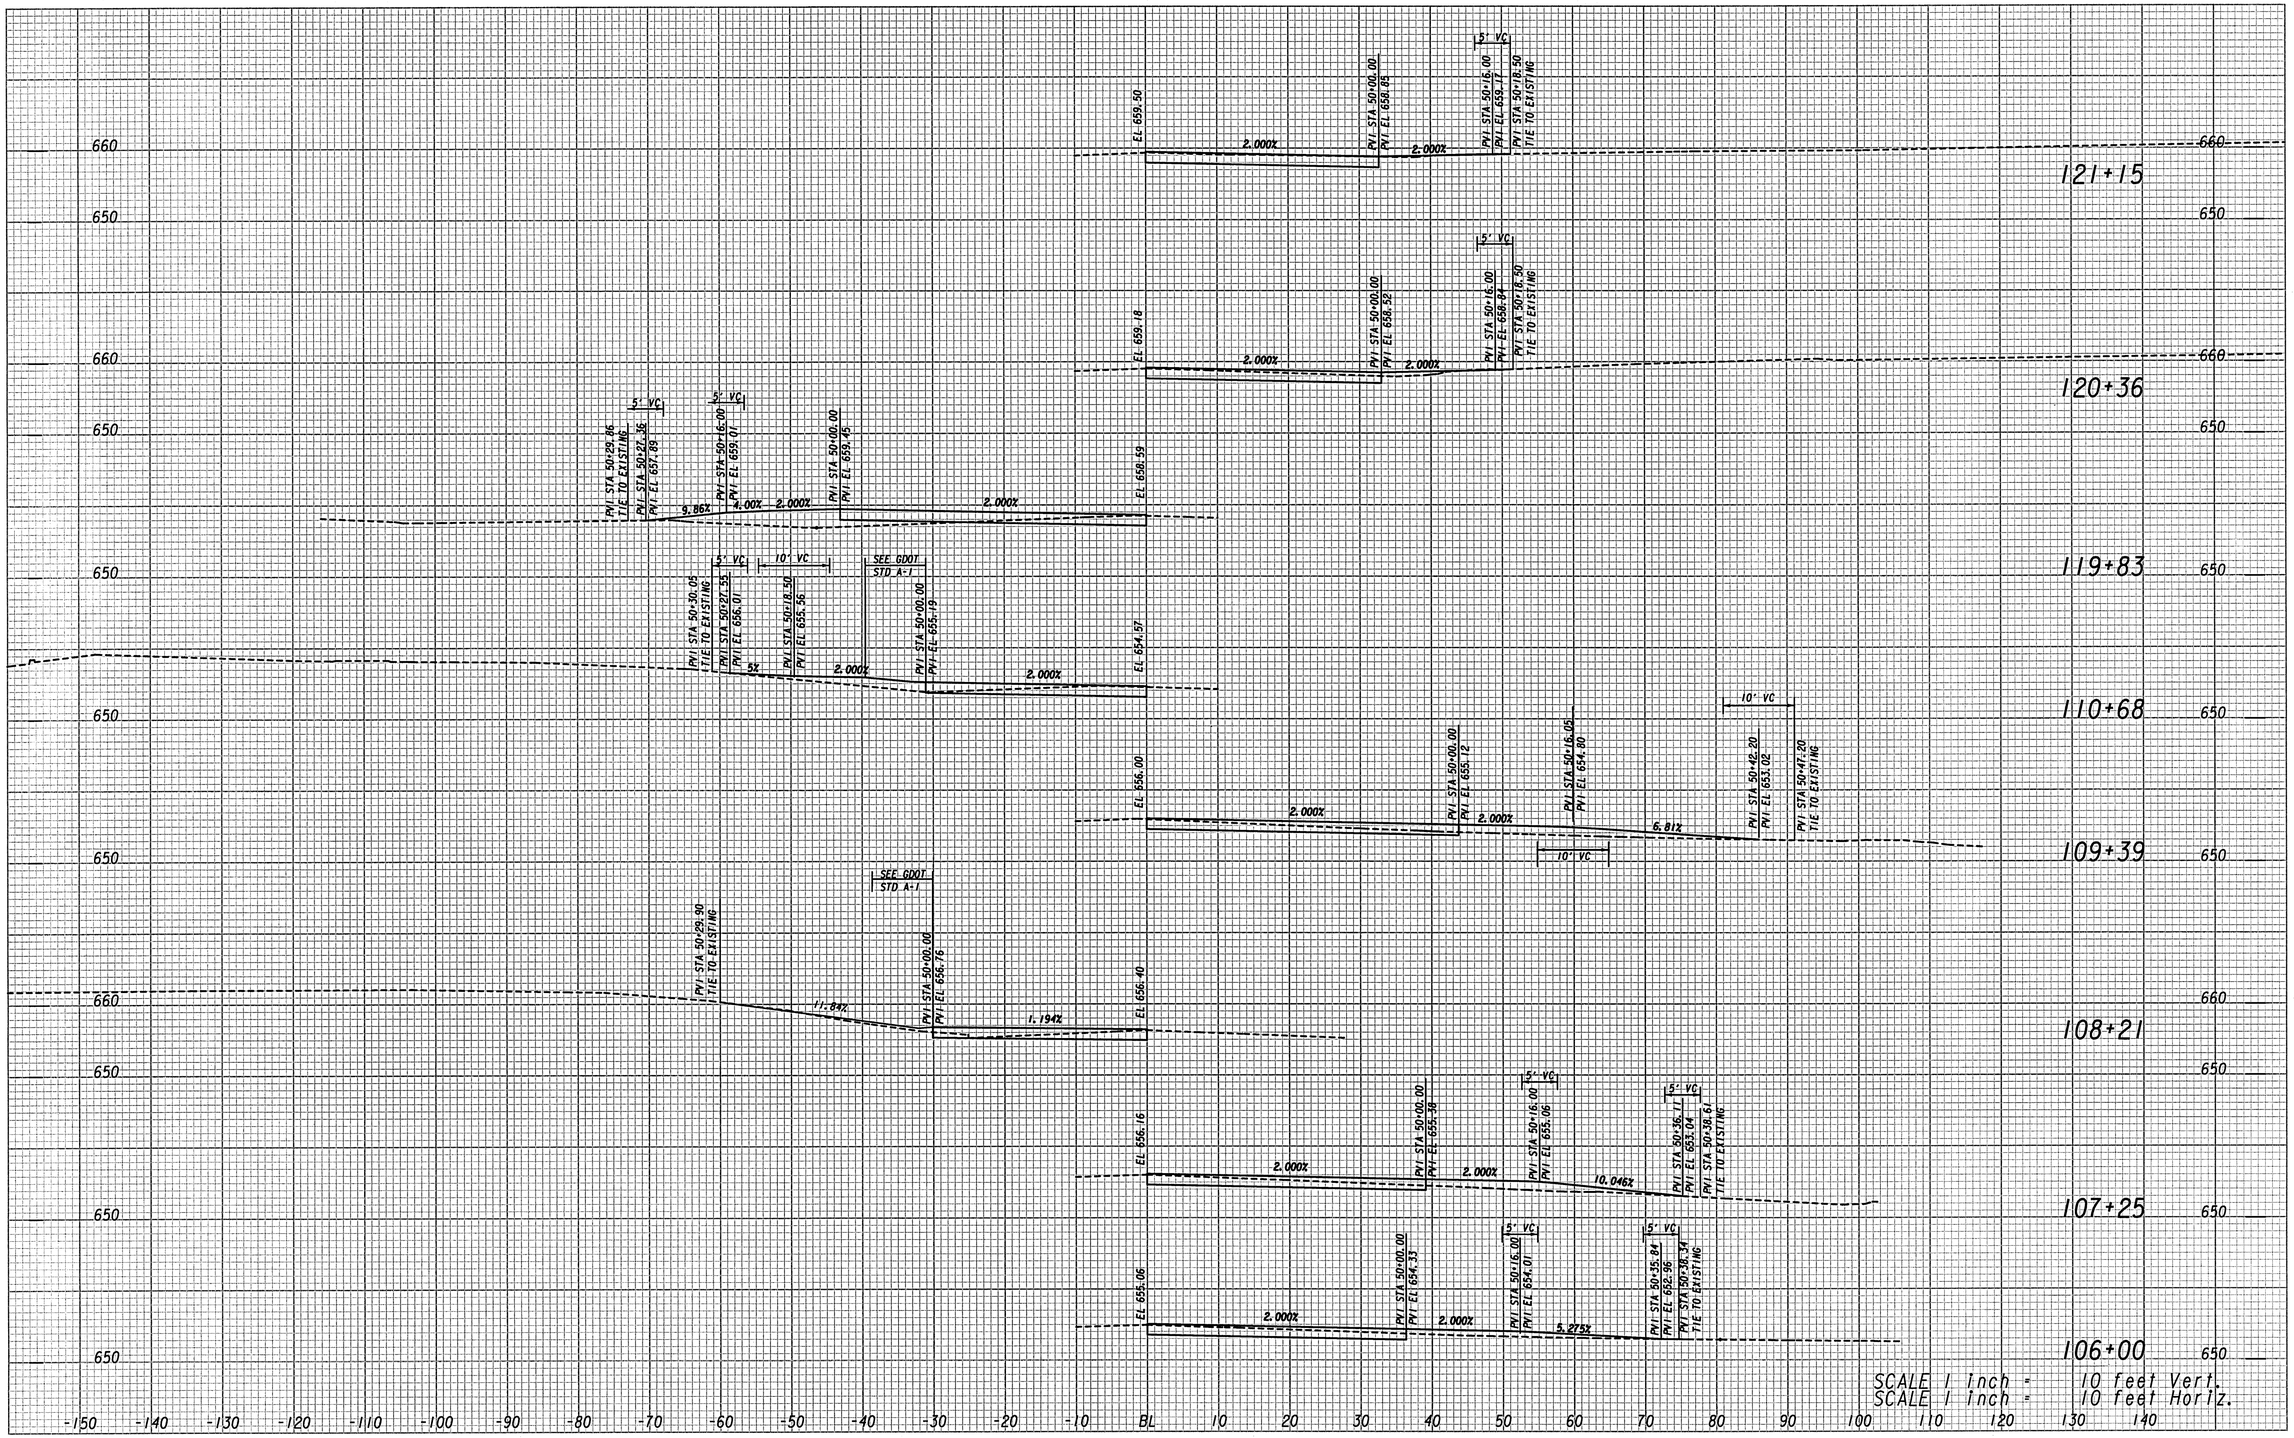

GRESHAM SMITH AND PARTNERS

STATE OF GEORGIA
DEPARTMENT OF TRANSPORTATION
OFFICE OF TRAFFIC OPERATIONS

SR 53 DRIVEWAY PROFILES

DRAWING No. 17-01

@FILE@
15-OCT-2010