COUNTY	PROJECT NUMBER	SHEET NO.	TOTAL SHEETS
GORDON COUNTY	CSSTP-0007-00(138)	31	167

STAGE 1

- Construct SR 53 from Sta. 105+50 to Sta. 114+00 and the rightside portion of the roadway from Sta. 115+00 to Sta. 122+25
- Construct SR 3/ US 41 from 504+00 to Sta. 512+00
- Maintain existing traffic pattern

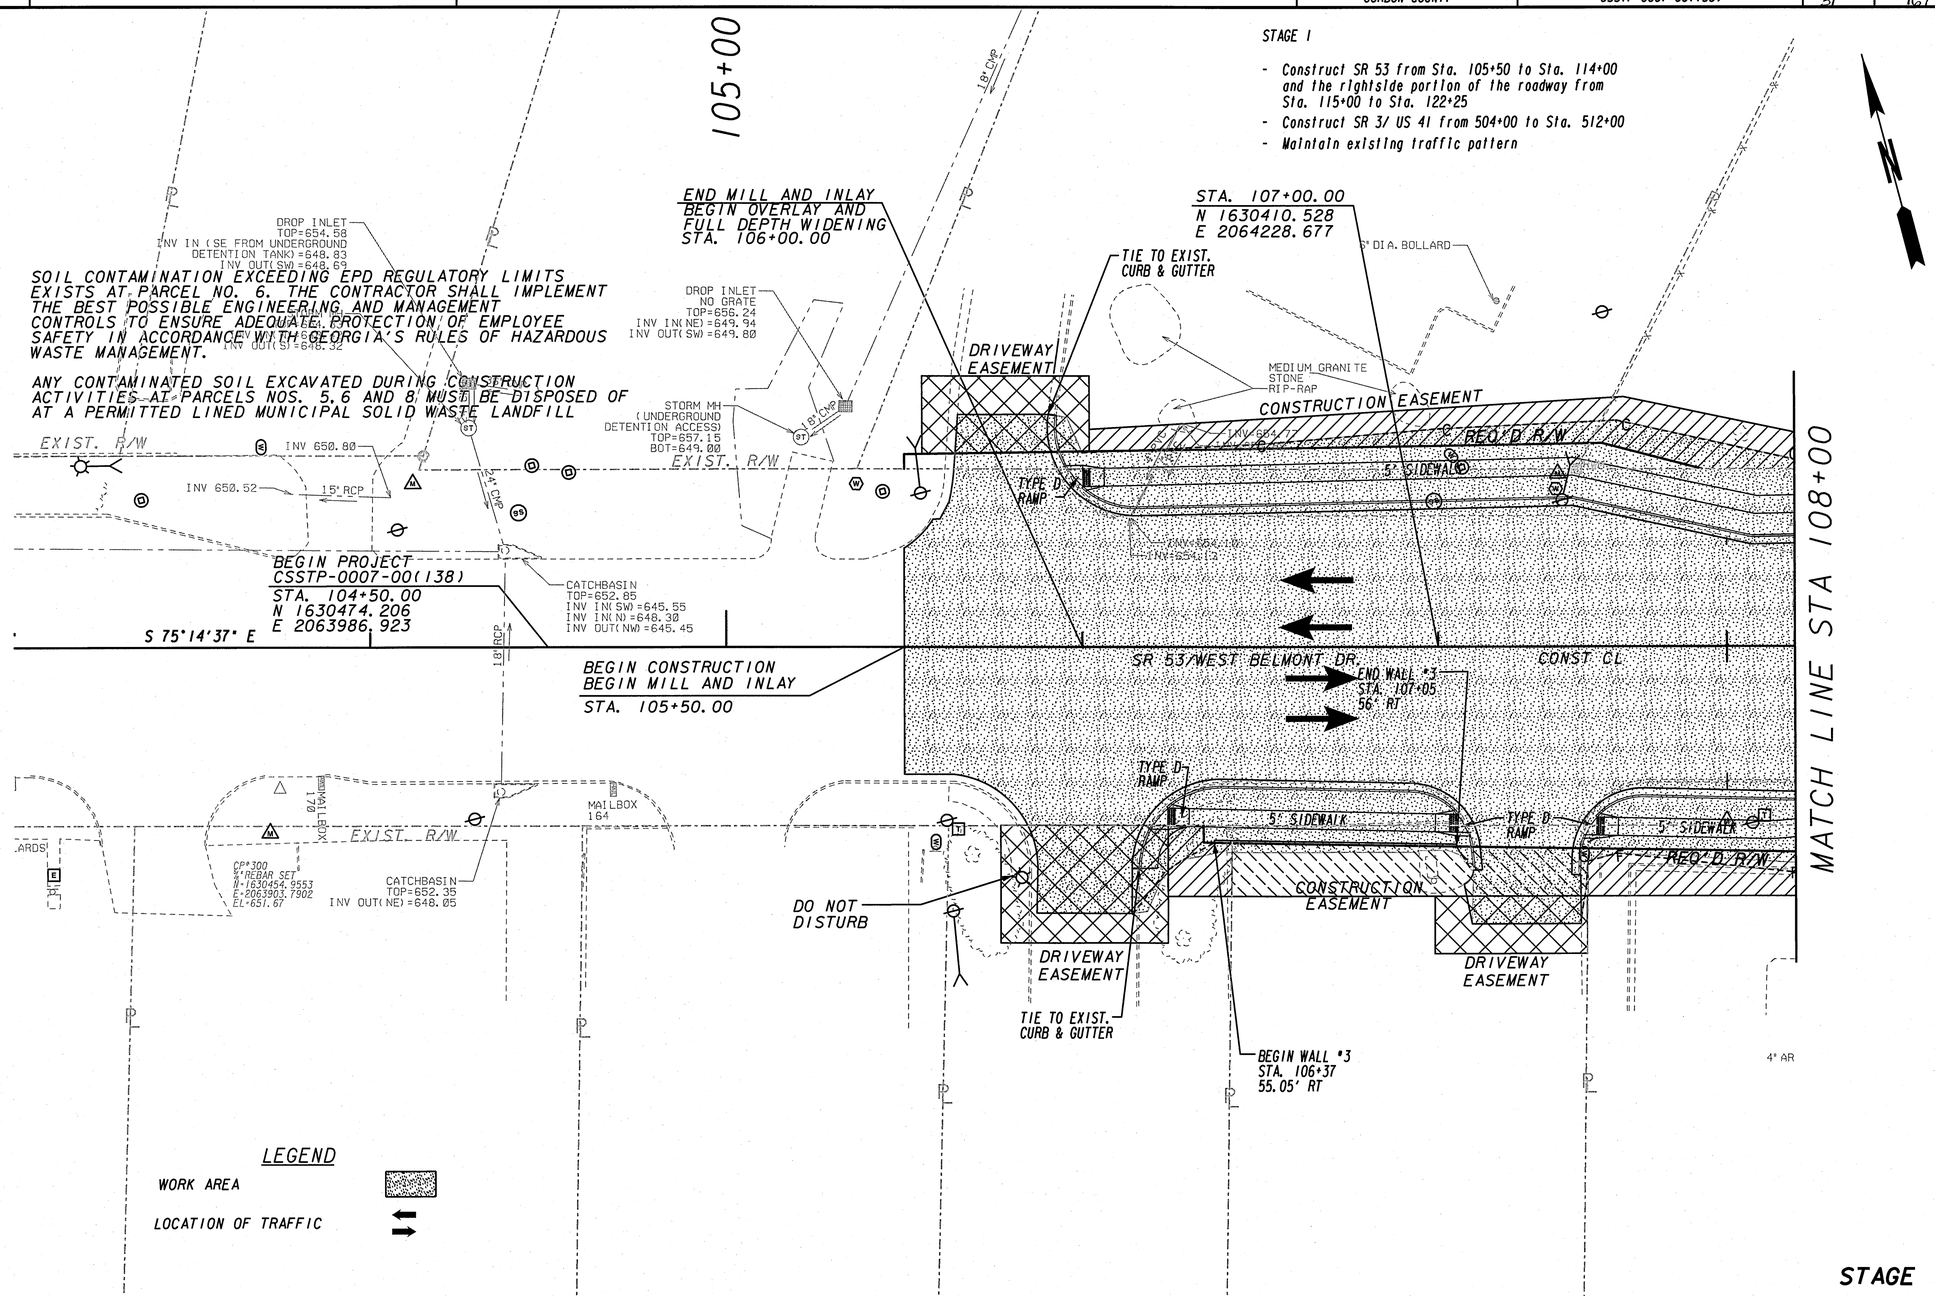

STAGE 1

PROPERTY AND EXISTING R/W LINE	BEGIN LIMIT OF ACCESS	BLA
REQUIRED R/W LINE	END LIMIT OF ACCESS	ELA
CONSTRUCTION LIMITS	LIMIT OF ACCESS	
EASEMENT FOR CONSTR & MAINTENANCE OF SLOPES	R/W AND LIMIT OF ACCESS	
EASEMENT FOR CONSTR OF SLOPES	EXISTING R/W LINE	
EASEMENT FOR CONSTR OF DRIVES	ORANGE SAFETY FENCE	
	HISTORIC BOUNDARY	

GEORGIA
DEPARTMENT OF TRANSPORTATION

GRESHAM SMITH AND PARTNERS

SCALE IN FEET
0 20 40 80

REVISION DATES

STATE OF GEORGIA
DEPARTMENT OF TRANSPORTATION
OFFICE: TRAFFIC OPERATIONS

CONSTRUCTION STAGING PLAN

PROJECT: CSSTP-0007-00(138)
COUNTY: GORDON DATE: 10/15/10

DRAWING No. 19-01

GPLH