STATE	PROJECT NUMBER	SHEET NO.	TOTAL SHEETS
GA.	CSSTP-0007-00(138)	53	167

REVISION DATES	

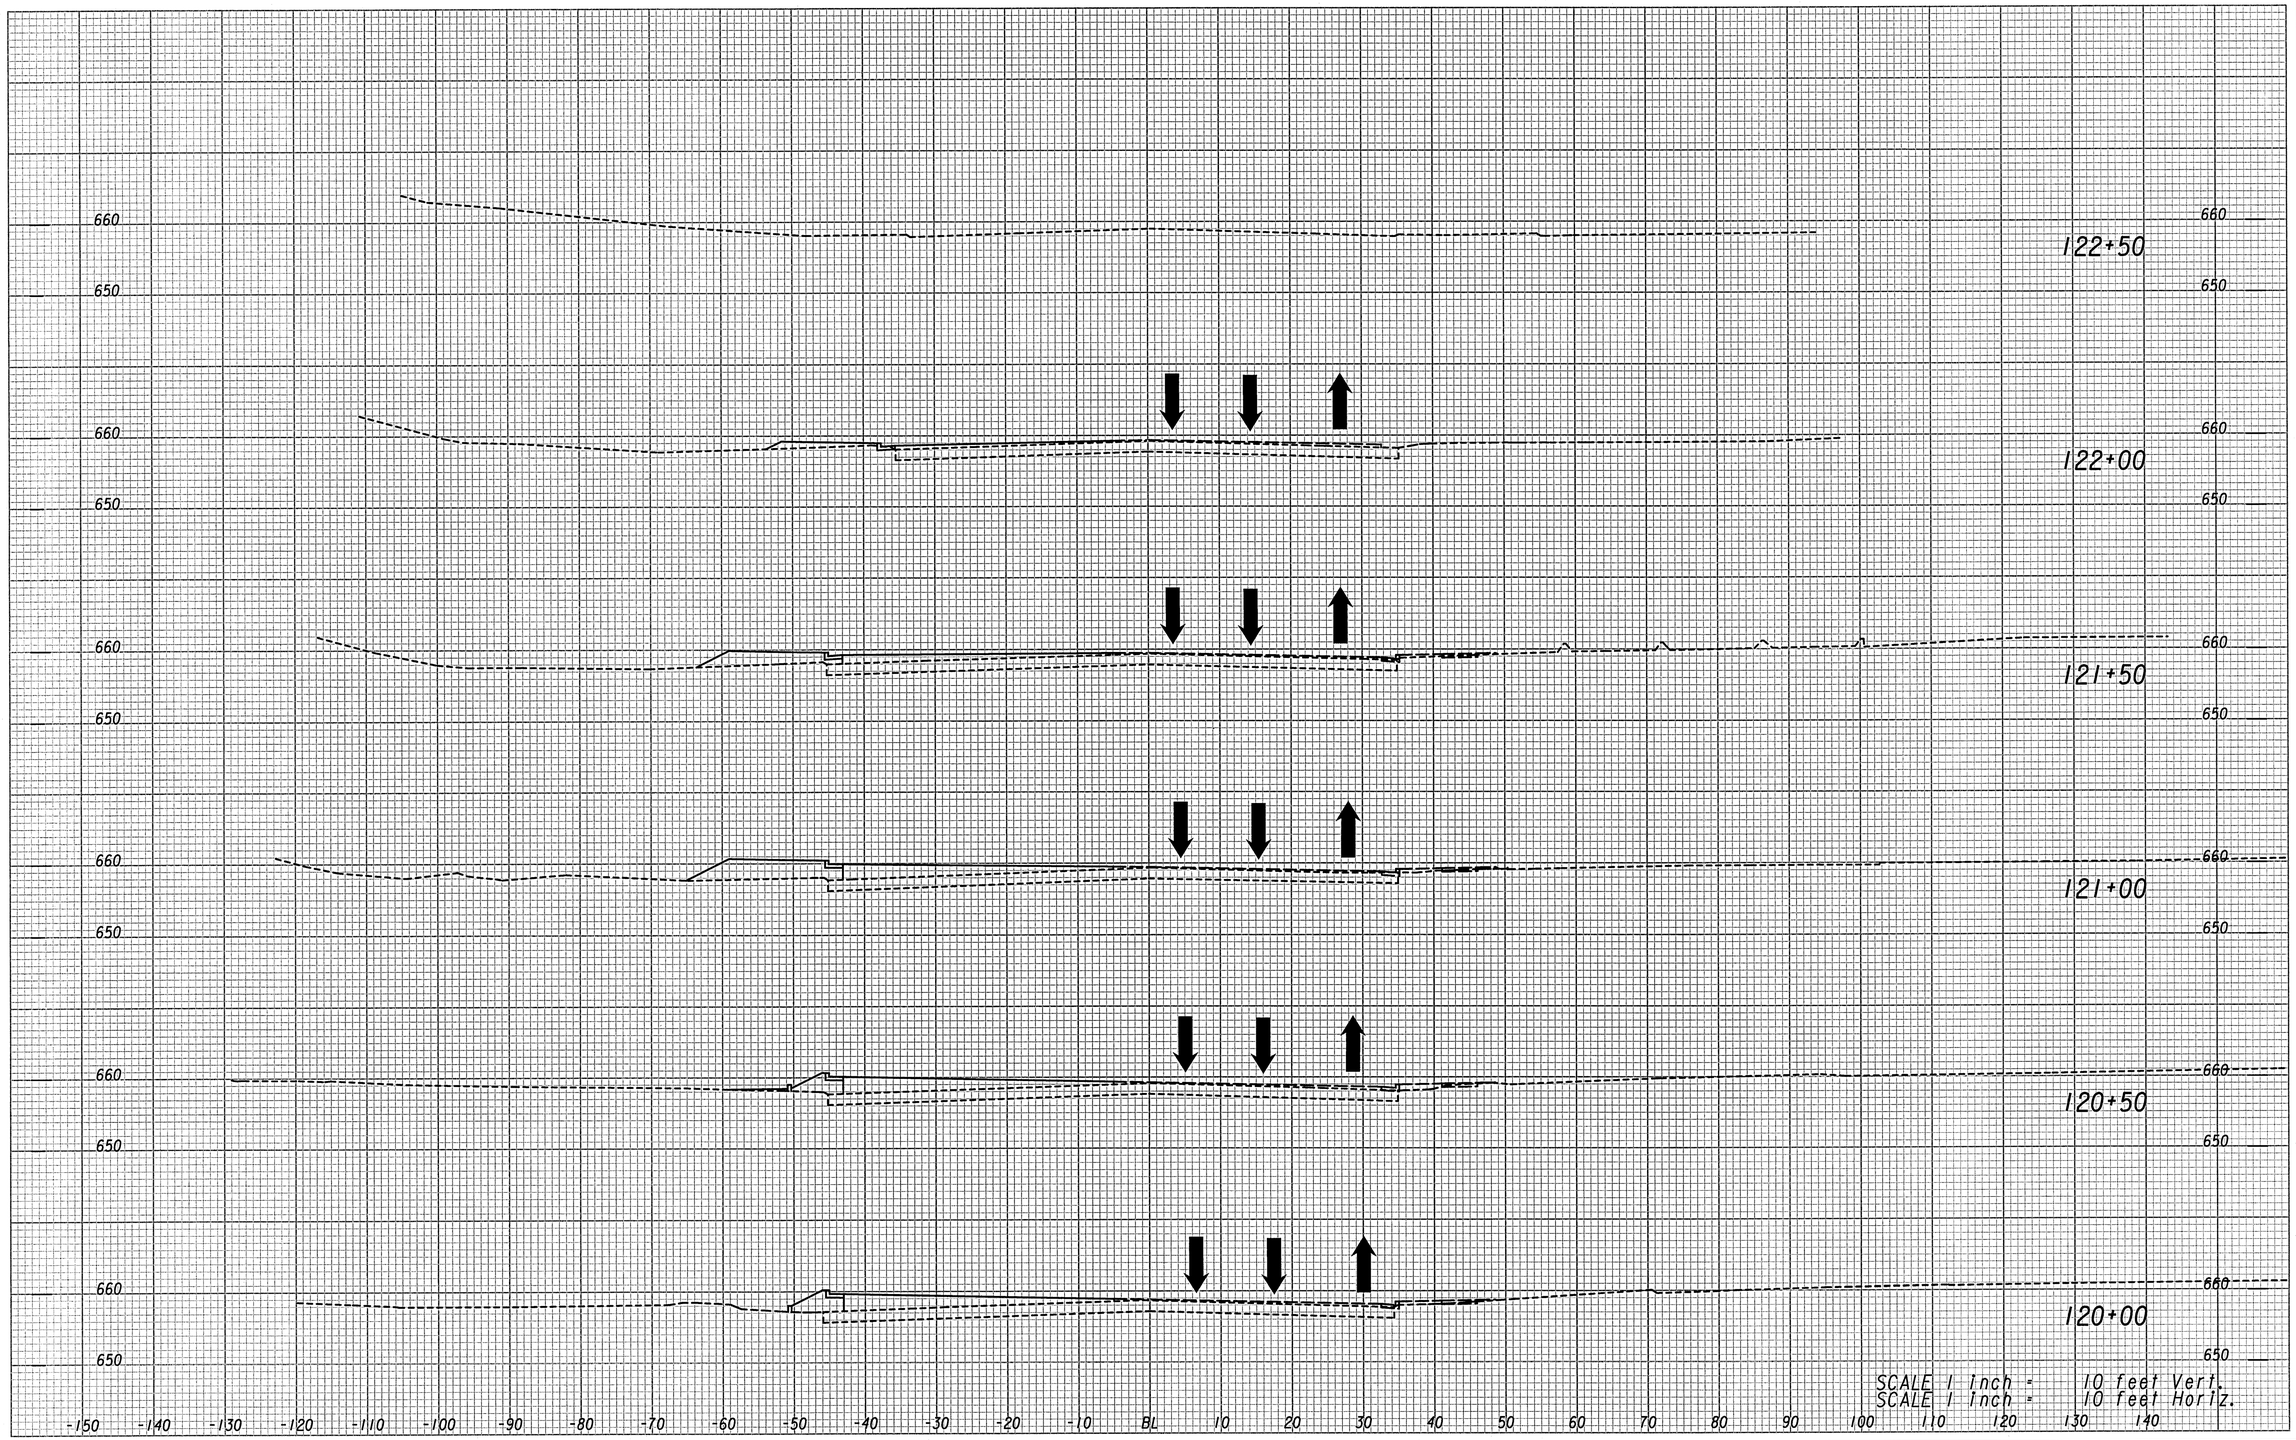

GRESHAM SMITH AND PARTNERS

STATE OF GEORGIA
DEPARTMENT OF TRANSPORTATION
OFFICE OF TRAFFIC OPERATIONS

CONSTRUCTION STAGE 2

SR 53 - CROSS SECTIONS STA. 120+00 TO STA. 122+50

DRAWING No. 19-23

FILE
15-OCT-2010