STATE	PROJECT NUMBER	SHEET NO.	TOTAL SHEETS
GA.	CSSTP-0007-00(143)	31	213

REVISION DATES

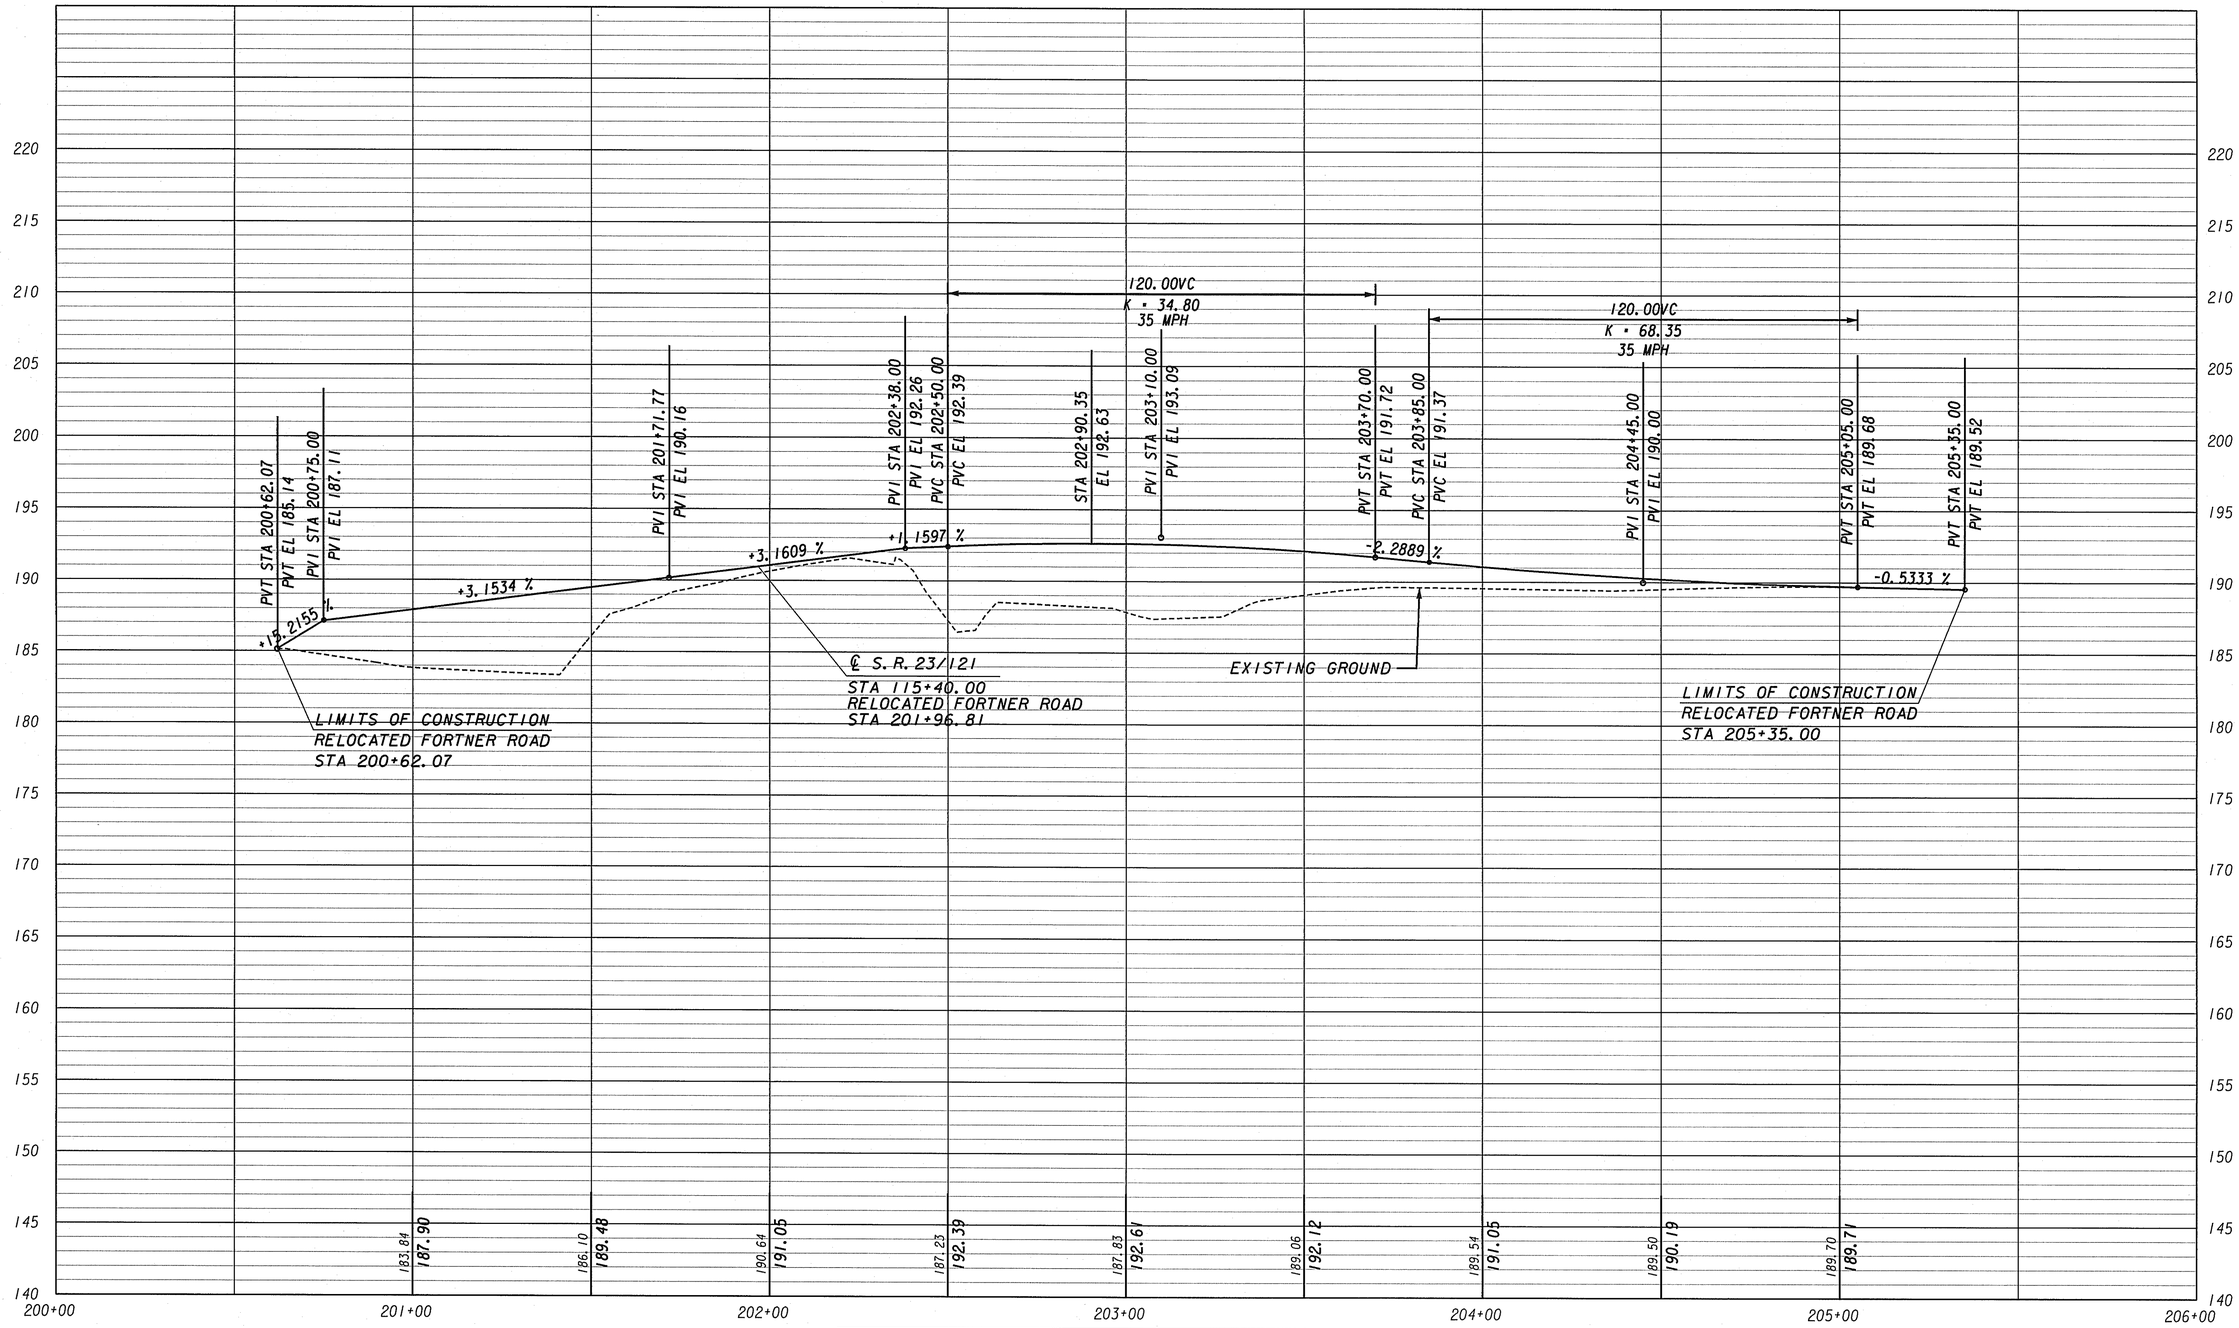

URS

400 NORTHPARK TOWN CENTER,
1000 ABERNATHY ROAD, N.E., SUITE 900,
ATLANTA, GA 30328
TEL: 678-808-8800, FAX: 678-808-8400

SCALE:
H 1"=20'
V 1"=5'

STATE OF GEORGIA
DEPARTMENT OF TRANSPORTATION
OFFICE OF TRAFFIC OPERATIONS

SR23/121 WIDENING FROM I-16 TO LYTELL STREET (CS 610)

RELOCATED FORTNER ROAD - PROFILE

DRAWING No. 16-001

9/2/2010
P:\1528\0220\dgn\007143PROF02.dgn