STATE	PROJECT NUMBER	SHEET NO.	TOTAL SHEETS
GA.	CSSTP-0007-00(143)	45	213

REVISION DATES

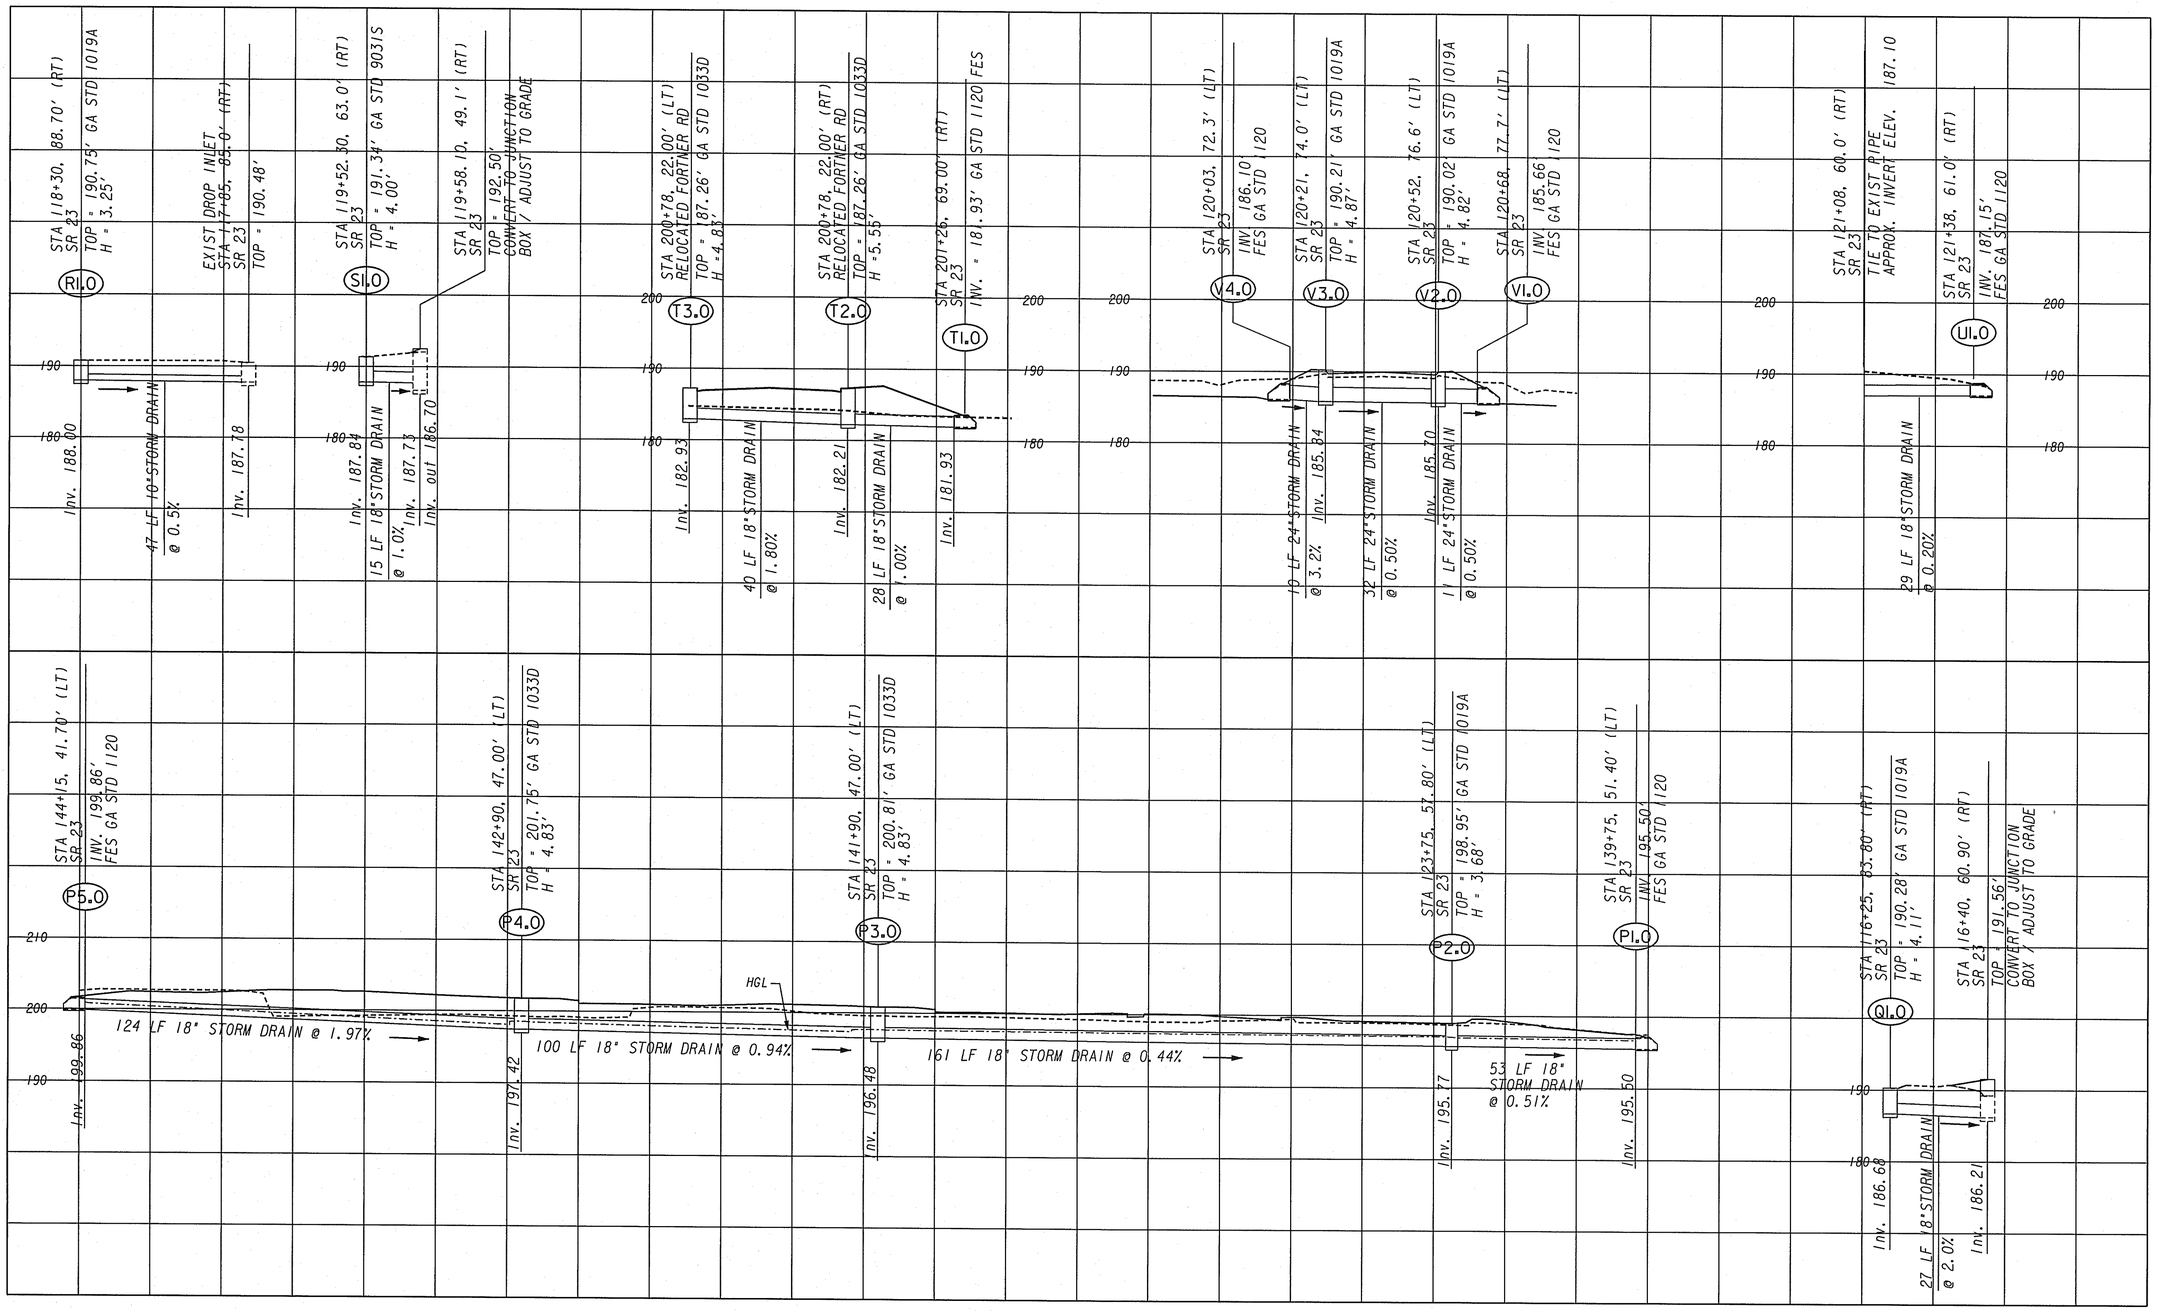

SCALE:
1" = 20' HORIZ.
1" = 10' VERT

STATE OF GEORGIA
DEPARTMENT OF TRANSPORTATION
OFFICE OF TRAFFIC OPERATIONS

SR23/121 WIDENING FROM I-16 TO LYTELL STREET (CS 610)

DRAINAGE PROFILES - P, Q, R, S, T, U, V SYSTEMS

DRAWING No. 22-007

9/2/2010
P:\1528\0220\dgn\007143DP01.dgn
PRF.dgn