STATE	PROJECT NUMBER	SHEET NO.	TOTAL SHEETS
GA.	CSSTP-0007-00(143)	79	213

REVISION DATES
01/19/11

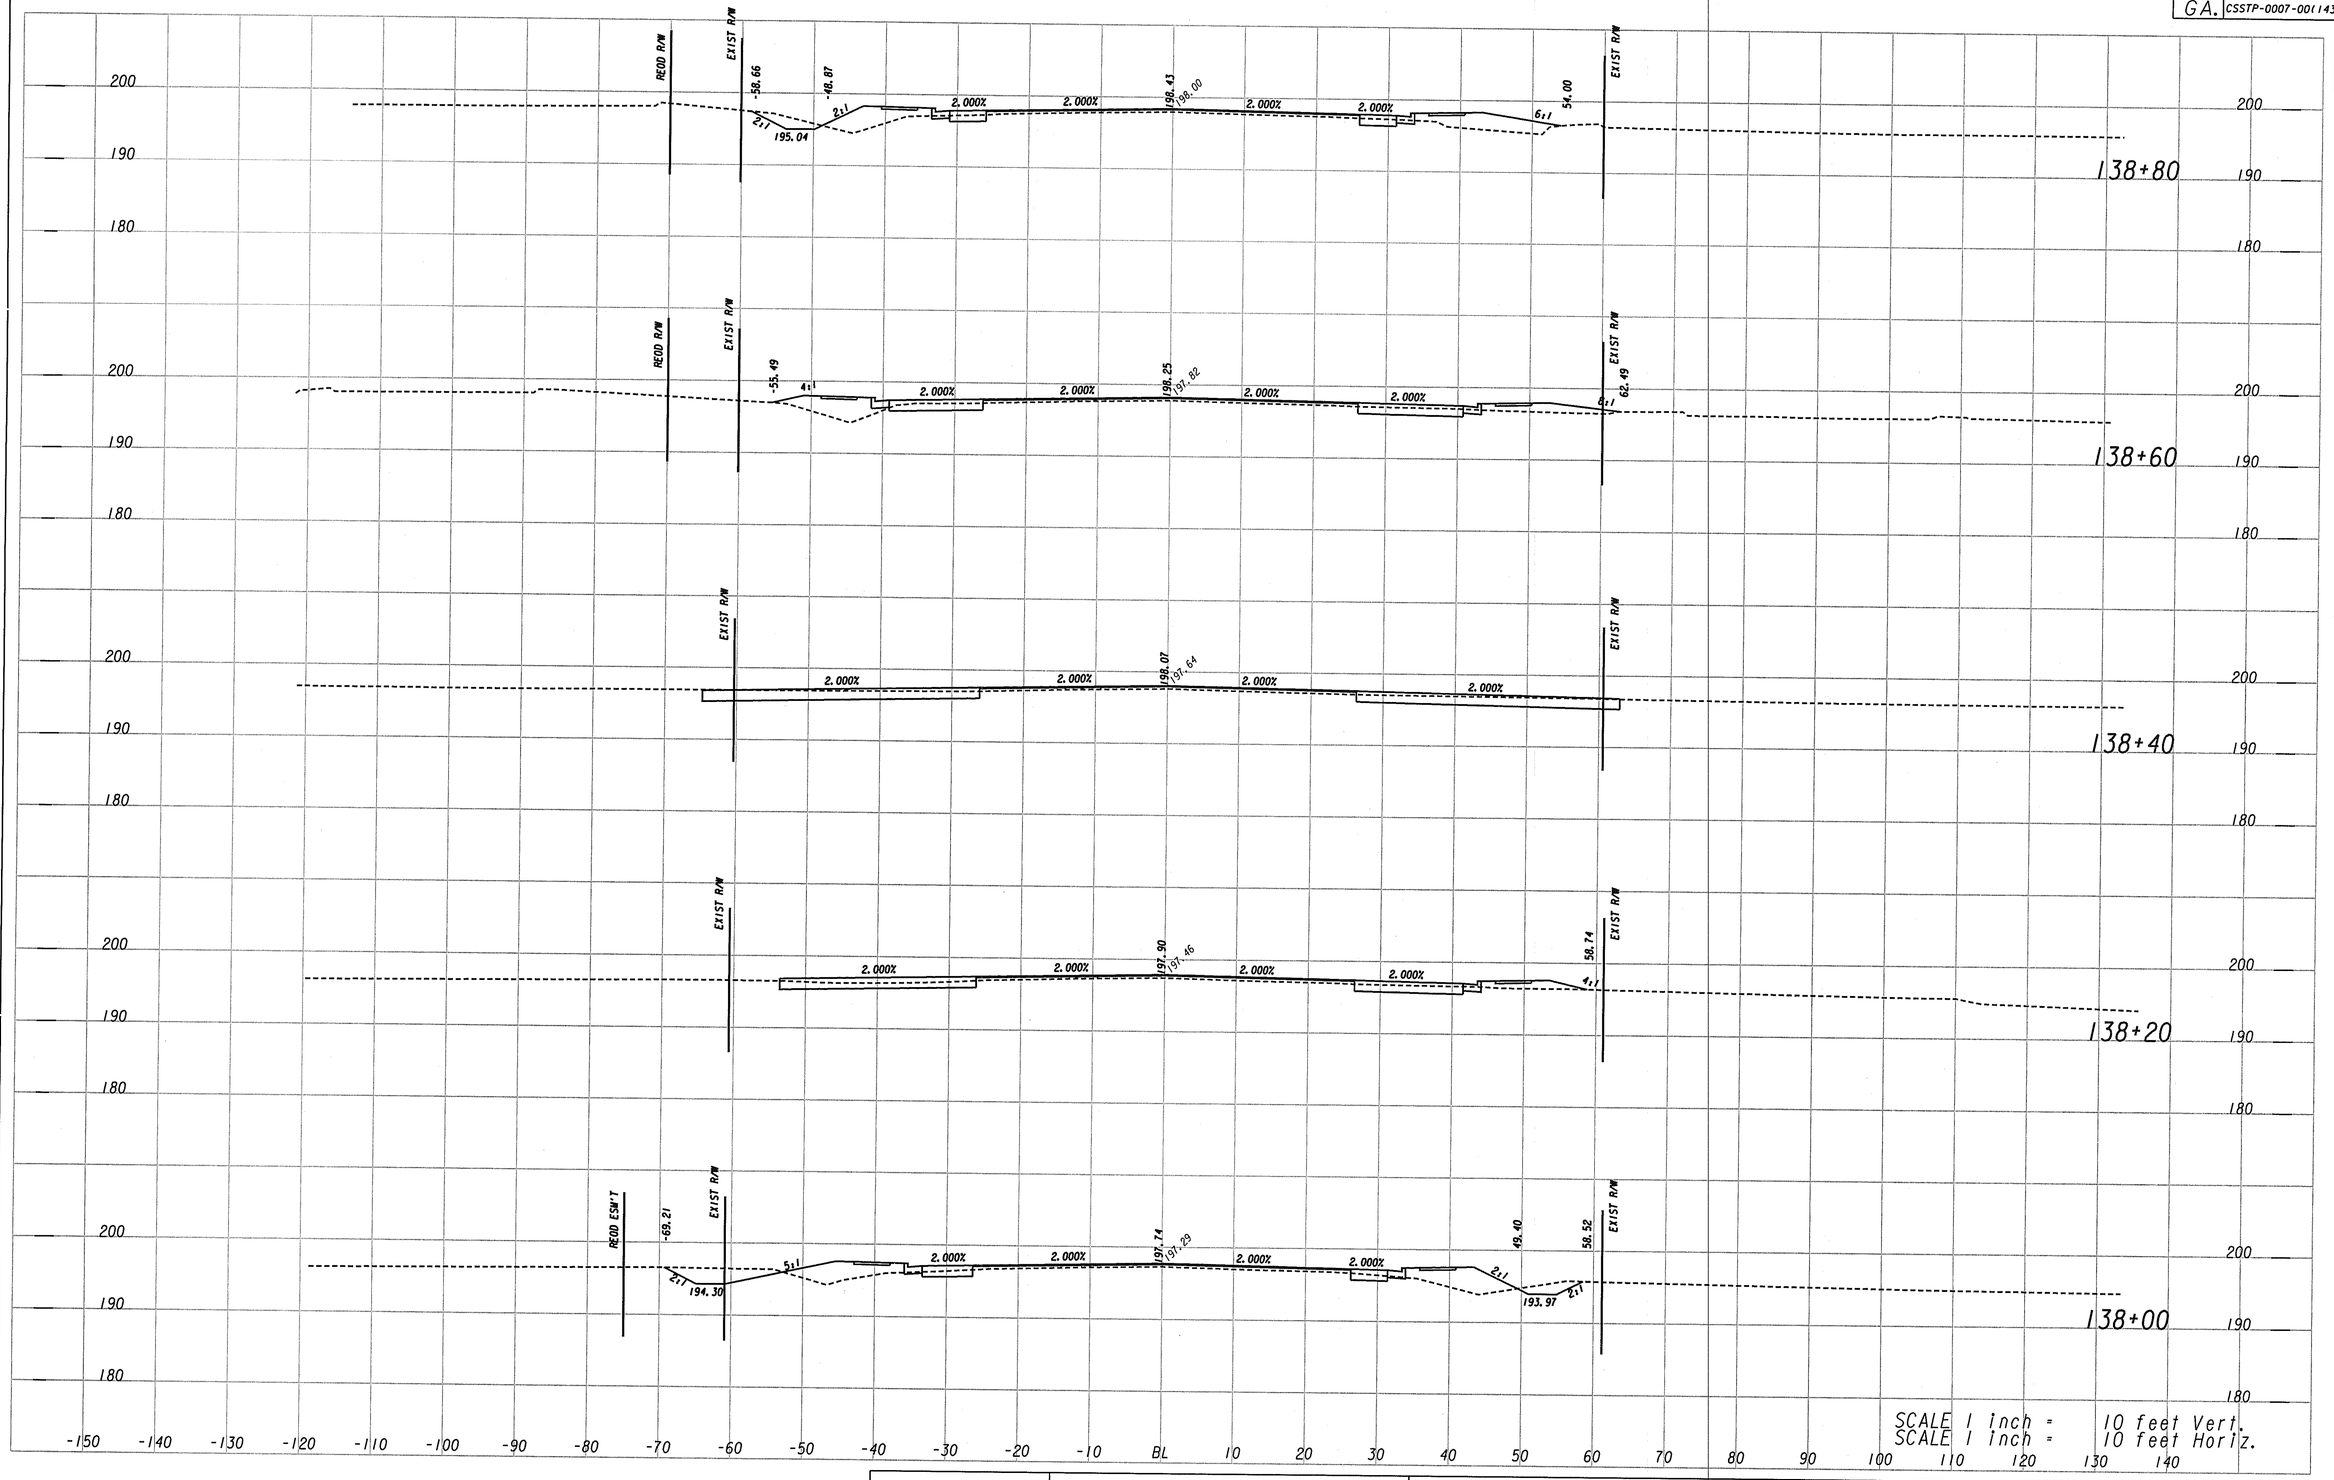

Use On Construction

STATE OF GEORGIA
DEPARTMENT OF TRANSPORTATION
OFFICE OF TRAFFIC OPERATIONS

SR23/121 WIDENING FROM I-16 TO LYTELL STREET (CS 610)
EARTHWORK CROSS SECTIONS

DRAWING No.
23-034

$DATE$
P:\1528\0228\dgn\007143xs-kc10000.DGN
PRE