STATE	PROJECT NUMBER	SHEET NO.	TOTAL SHEETS
GA.	CSSTP-0007-00(143)	94	213

REVISION DATES

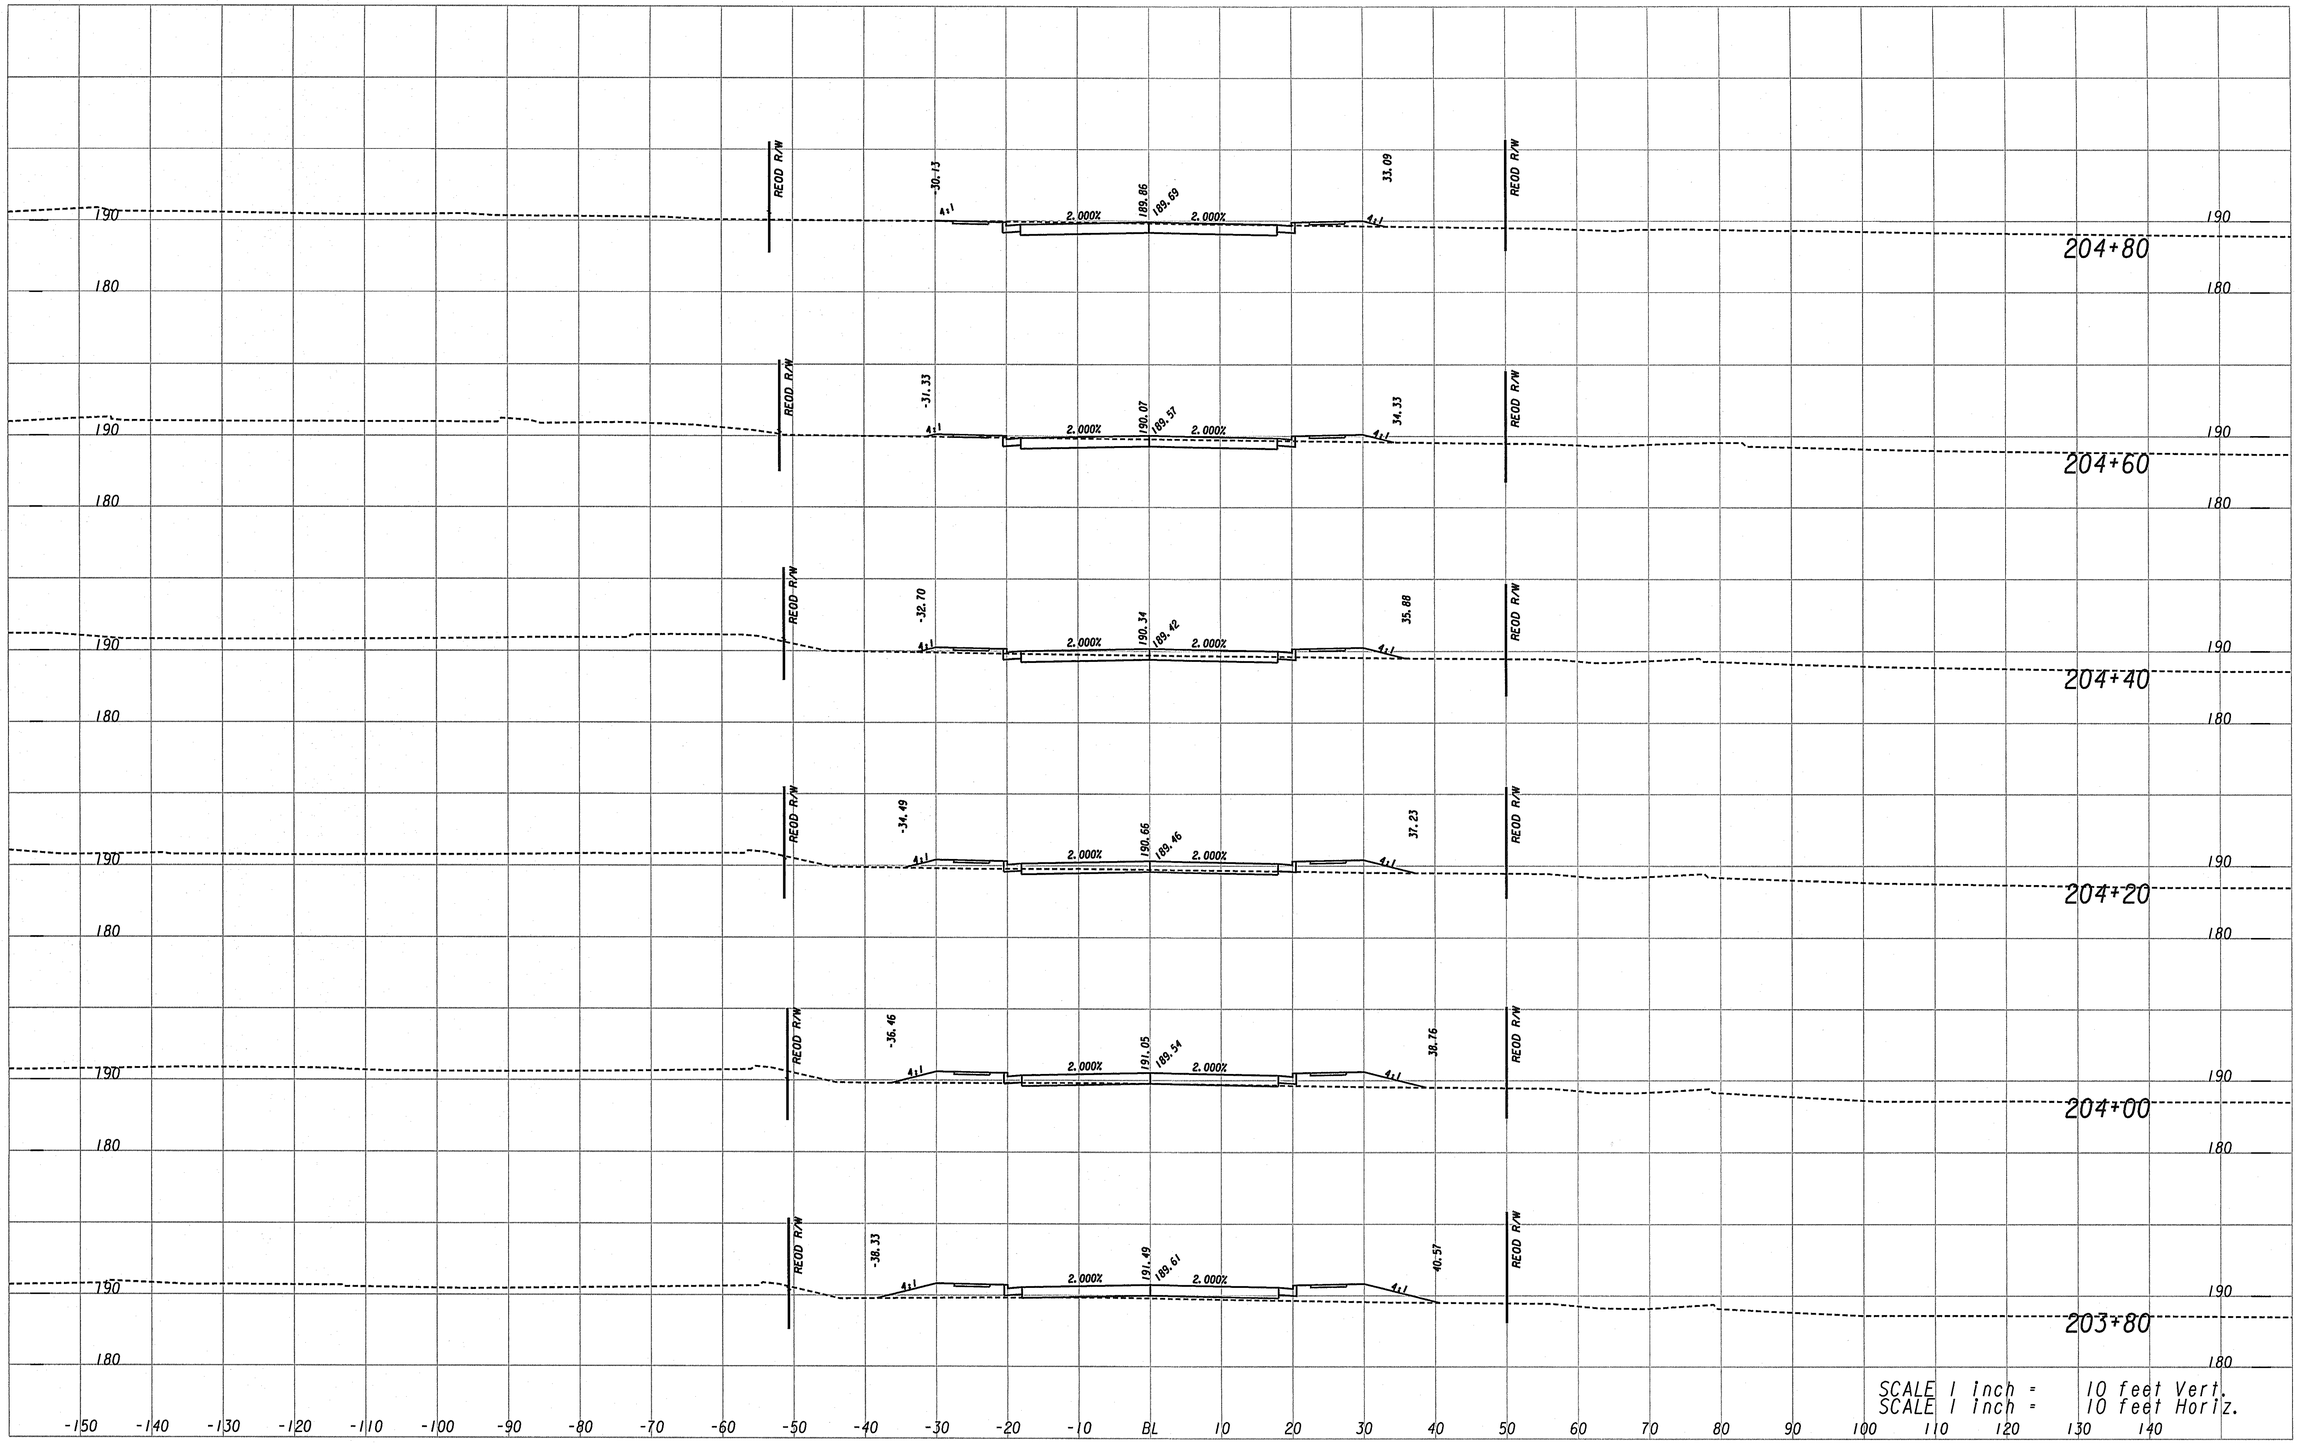

STATE OF GEORGIA
DEPARTMENT OF TRANSPORTATION
OFFICE OF TRAFFIC OPERATIONS

SR23/121 WIDENING FROM I-16 TO LYTELL STREET (CS 610)
RELOCATED FORTNER ROAD - EARTHWORK CROSS SECTIONS

DRAWING No. 23-049

$DATE$
p:\1528\0220\dgn\007143xs-kc11000.dgn
REF