$DATE$ $TIME$
$USERNAME$
PRF
$$PENTABLE$$
P:\1528\0220\dgn\007143UT06.dgn

COUNTY	PROJECT NUMBER	SHEET NO.	TOTAL SHEETS
CANDLER	CSSTP-0007-00(143)	103	213

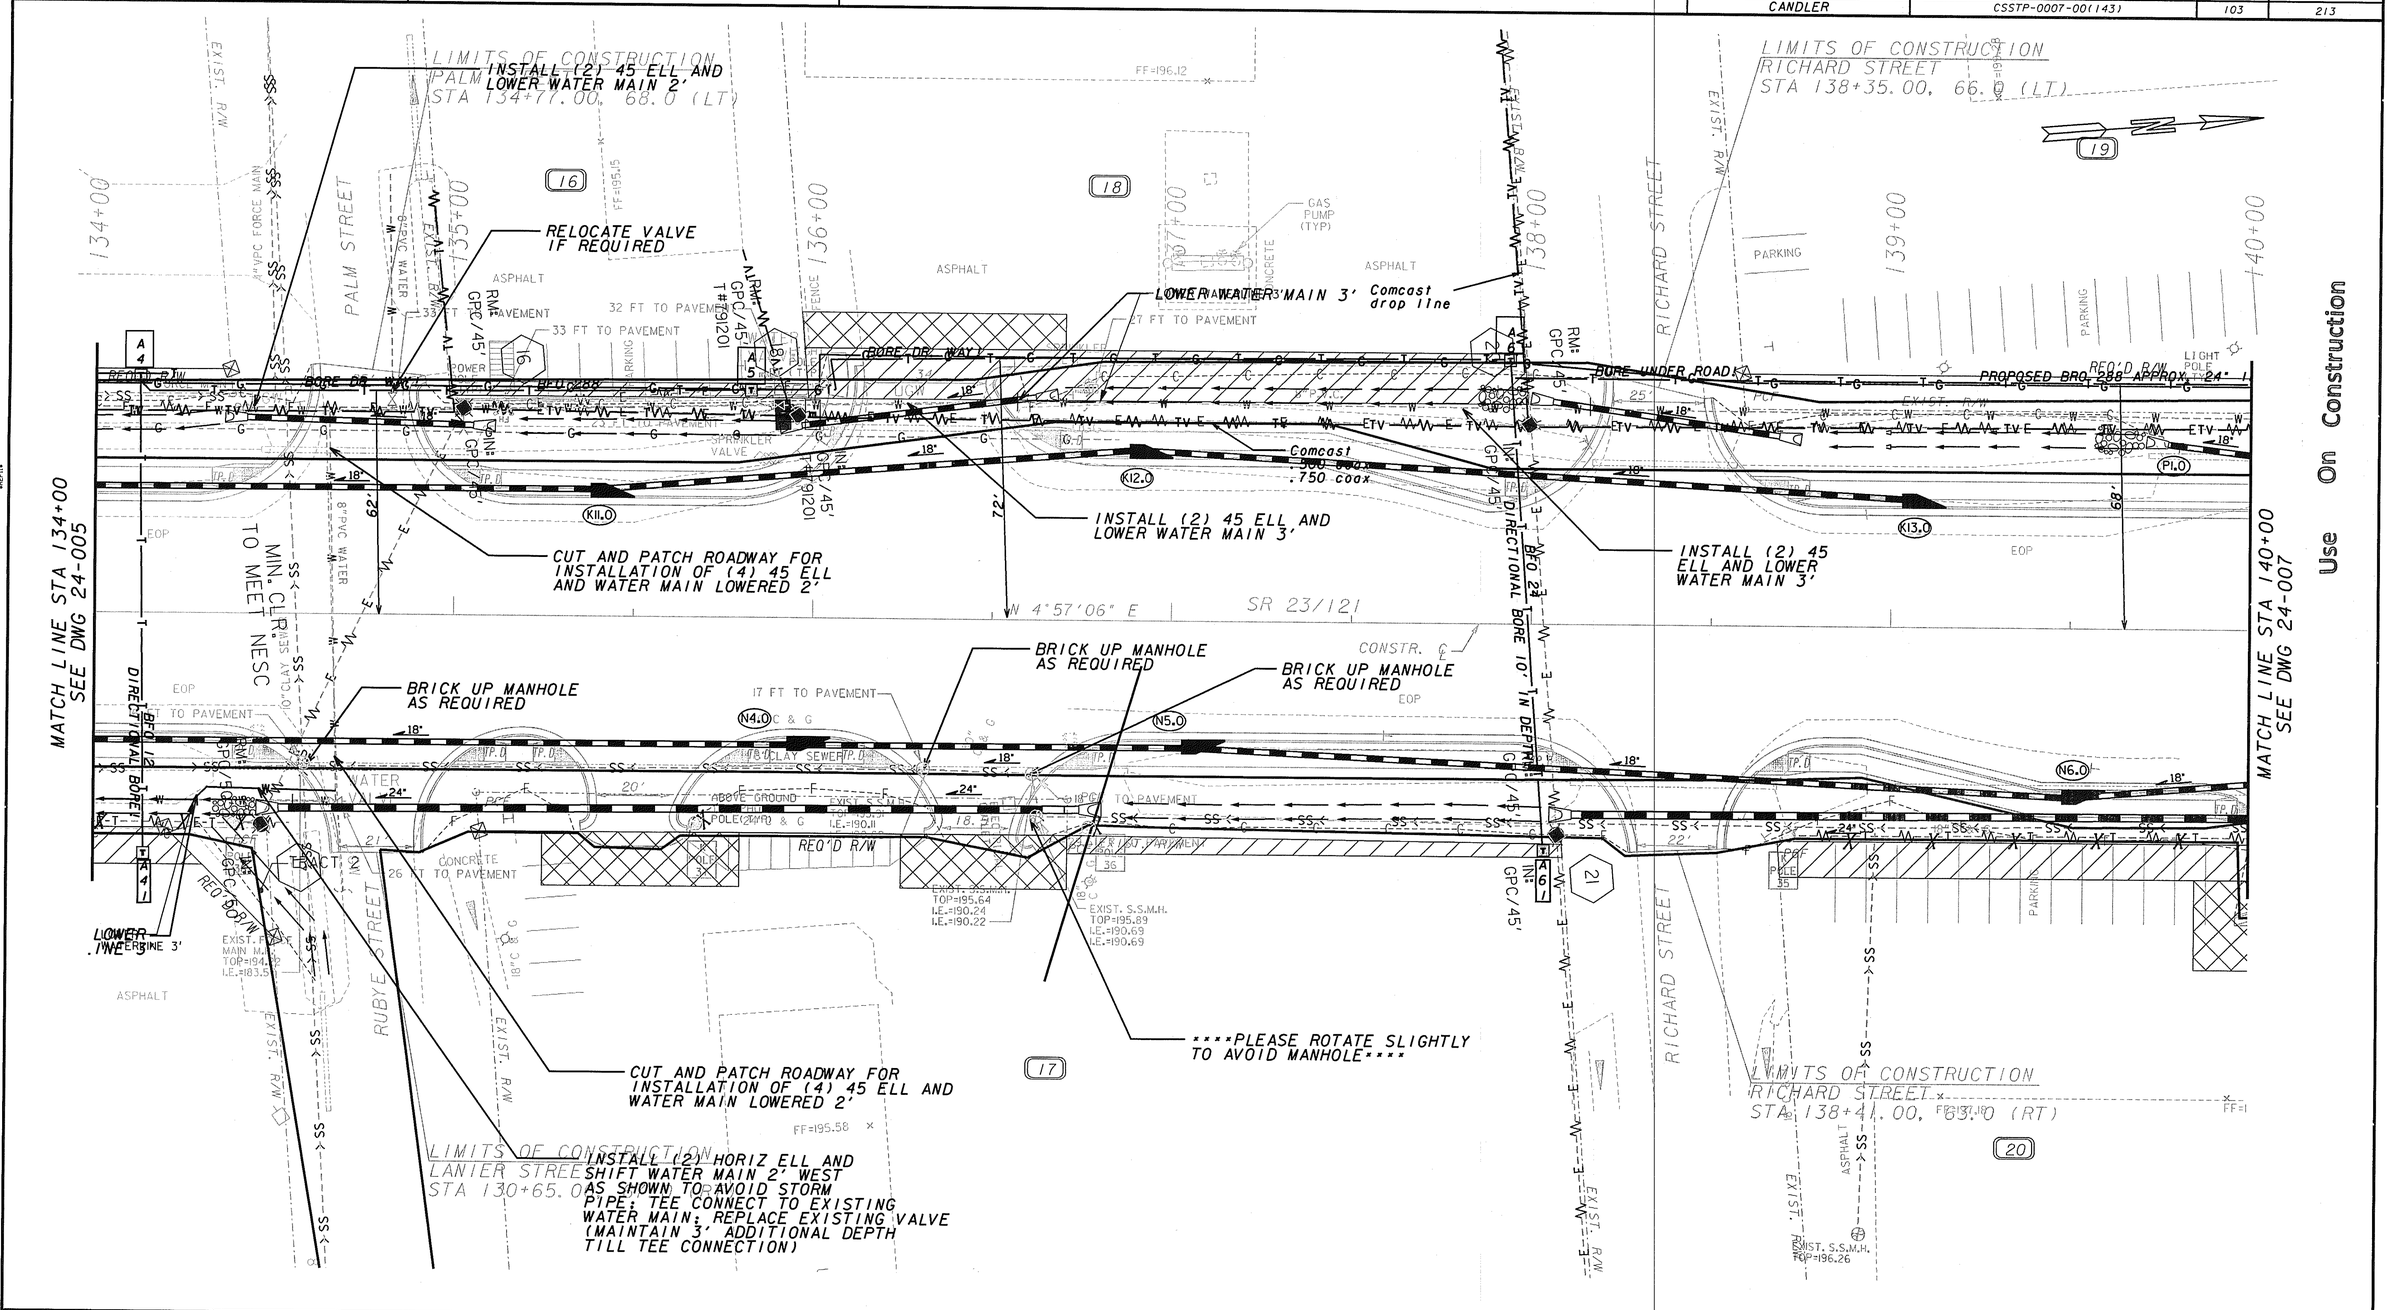

PROPERTY AND EXISTING R/W LINE	
REQUIRED R/W LINE	
CONSTRUCTION LIMITS	
EASEMENT FOR CONSTR & MAINTENANCE OF SLOPES	
EASEMENT FOR CONSTR OF SLOPES	
EASEMENT FOR CONSTR OF DRIVES	

BEGIN LIMIT OF ACCESS.....BLA
END LIMIT OF ACCESS.....ELA
EXIST LIMIT OF ACCESS
REQD R/W AND LIMIT OF ACCESS

SCALE IN FEET
0 20 40 80

URS
400 NORTHPARK TOWN CENTER
1000 ABERNATHY ROAD, N.E., SUITE 900
ATLANTA, GEORGIA 30328
TEL: (678) 808-8800 FAX: (678) 808-8400

G.S & P
GRESHAM SMITH AND PARTNERS

REVISION DATES
01/19/11

STATE OF GEORGIA
DEPARTMENT OF TRANSPORTATION
OFFICE OF TRAFFIC OPERATIONS

UTILITY PLAN

SR23/SR121 FROM I-16 TO LYTELL STREET

DRAWING No. 24-006

GPLN