COUNTY	PROJECT NUMBER	SHEET NO.	TOTAL SHEETS
CANDLER	CSSTP-0007-00(143)	178	213

DEPARTMENT OF TRANSPORTATION
STATE OF GEORGIA

VOID

EROSION, SEDIMENTATION AND POLLUTION CONTROL PLAN

S. R. 23/121 ROADWAY WIDENING FROM I-16 TO LYTELL STREET

FEDERAL AID PROJECT
CSSTP-0007-00(143)
CANDLER COUNTY

FEDERAL ROUTE • NONE
STATE ROUTE • 23, 121
P. I. NO. 0007143

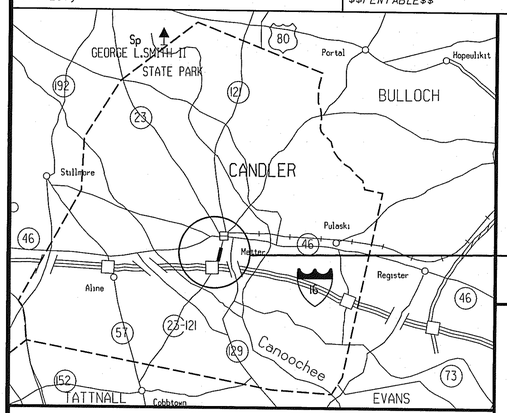

LOCATION SKETCH

PROJECT

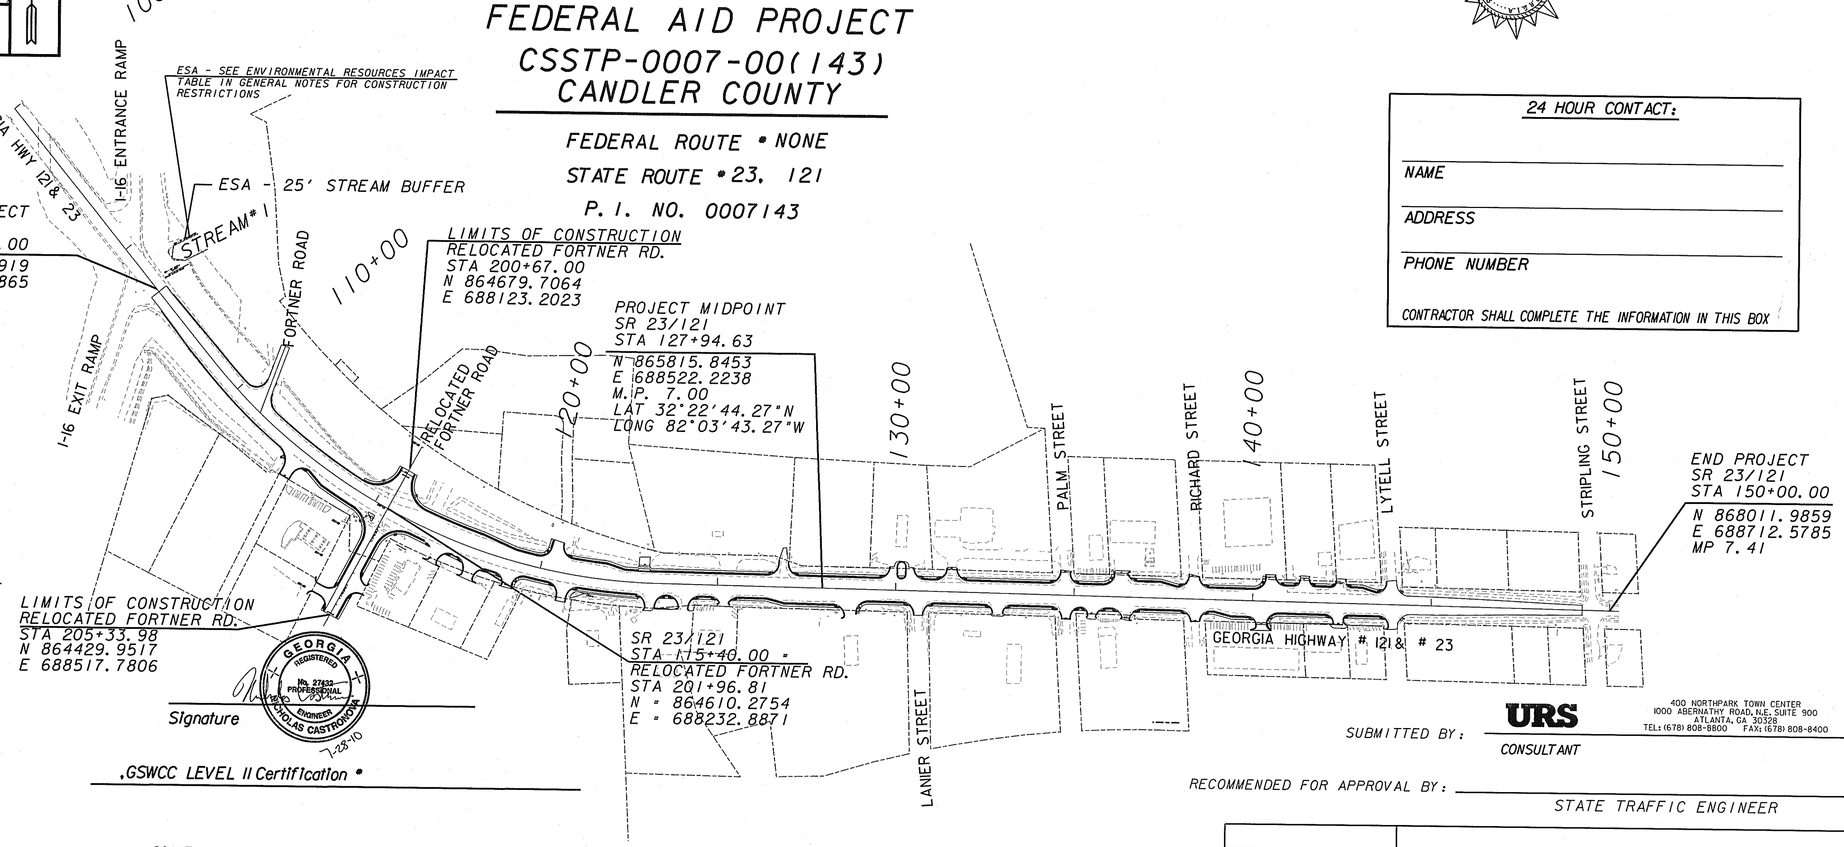

24 HOUR CONTACT:

NAME

ADDRESS

PHONE NUMBER

CONTRACTOR SHALL COMPLETE THE INFORMATION IN THIS BOX

"I certify that this Erosion, Sedimentation and Pollution Control Plan has been prepared in accordance with Part IV, of the General NPDES Permit No. GAR 100002."

"I certify that the permittee's Erosion, Sedimentation and Pollution Control Plan provides for an appropriate and comprehensive system of best management practices required by the Georgia Water Quality Control Act and the document "Manual for Erosion and Sediment Control in Georgia" (Manual) published by the State Soil and Water Conservation Commission as of January 1 of the year in which the land disturbing activity was permitted, provides for the sampling of the receiving water(s) or the sampling of the storm water outfalls and that the designed system of best management practices and sampling methods is expected to meet the requirements contained in the General NPDES Permit No. GAR 100002."

"I certify that the permittee's Erosion, Sedimentation and Pollution Control Plan provides for the monitoring of: (a) all perennial and intermittent streams and other water bodies shown on the USGS topographic map and all other field verified perennial and intermittent streams and other water bodies, or (b) where any such specific identified perennial or intermittent stream and other water body is not proposed to be sampled, I have determined in my professional judgment, utilizing the factors required in the General NPDES Permit No. GAR 100002, that the increase in the turbidity of each specific identified sampled receiving water will be representative of the increase in the turbidity of a specific identified un-sampled receiving water."

"I certify under penalty of law that this document and all attachments were prepared under my direction or supervision in accordance with a system designed to assure that the certified personnel properly gather and evaluate the information submitted. Based on my inquiry of the person or persons who manage the system, or those persons directly responsible for gathering the information, the information submitted is, to the best of my knowledge and belief, true, accurate, and complete. I am aware that there are significant penalties for submitting false information, including the possibility of fine and imprisonment for knowing violations."

I certify under penalty of law that this plan was prepared after a site visit to the location described herein by myself or my authorized agent under my supervision.

GEORGIA REGISTERED No. 27633 PROFESSIONAL ENGINEER NICHOLAS CASTRONOVA
7-28-10

Signature

.GSWCC LEVEL II Certification •

SCALE IN FEET
0 200 300 600

LENGTH OF PROJECT	COUNTY NO. 043
	MILES
NET LENGTH OF ROADWAY	0.827
NET LENGTH OF BRIDGES	0.000
NET LENGTH OF PROJECT	0.827
NET LENGTH OF EXCEPTIONS	0.000
GROSS LENGTH OF PROJECT	0.827

GRESHAM SMITH AND PARTNERS

SUBMITTED BY: URS CONSULTANT
400 NORTHPARK TOWN CENTER
1000 ABERNATHY ROAD, N.E. SUITE 900
ATLANTA, GA 30328
TEL: (678) 808-8800 FAX: (678) 808-8400

RECOMMENDED FOR APPROVAL BY: _____
STATE TRAFFIC ENGINEER

DATE CHIEF ENGINEER

PLANS COMPLETED 7/28/2010
REVISIONS

REQUESTING AGENCY	DATE	PAGE NUMBER	SIGNATURE	GSWCC LEVEL II •

50-001