STATE	PROJECT NUMBER	SHEET NO.	TOTAL SHEETS
GA.	CSBRG-0007-00(167)	82	176

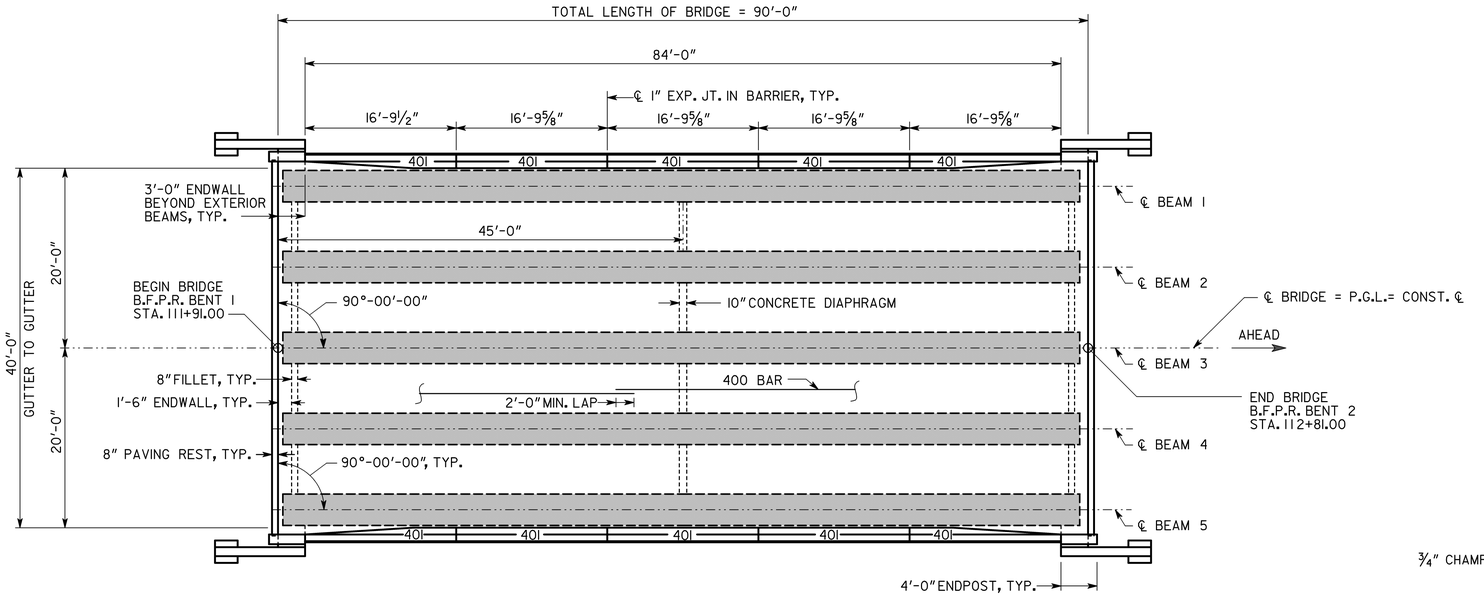

PLAN

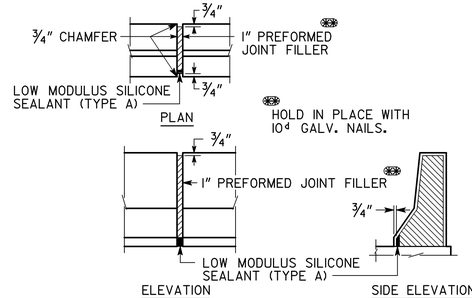

DETAILS OF 1" EXPANSION JOINT IN BARRIER

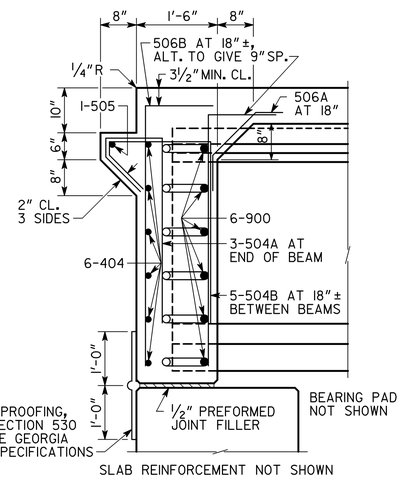

SECTION AT ENDWALL

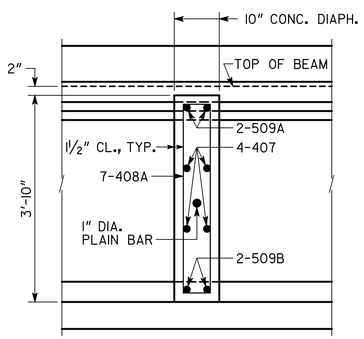

SLAB REINFORCEMENT NOT SHOWN

SECTION THRU DIAPHRAGM

NOTES

MAINTAIN 2" MIN. CL. ON ALL REINFORCEMENT UNLESS OTHERWISE NOTED.

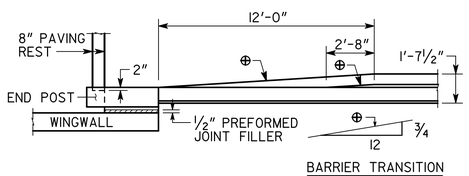

BARRIER TRANSITION DETAIL

SUPERSTRUCTURE QUANTITIES	
ITEM	SPAN 1
LUMP - SUPERSTR. CONCRETE, CU. YDS., CLASS "D"	139.5
LUMP - SUPERSTR. REINF. STEEL, LBS.	33824

ENDPOST CONCRETE AND BAR REINFORCEMENT STEEL ARE INCLUDED IN QUANTITIES.

BRIDGE NO. 1

GEORGIA
DEPARTMENT OF TRANSPORTATION
ENGINEERING DIVISION-OFFICE OF BRIDGES AND STRUCTURES

DECK PLAN
S.R. 232 OVER WALTON BRANCH
COLUMBIA CO. CSBRG-0007-00(167)

SCALE: 1/8" = 1'-0" MAY 2013

DESIGNED JLM CHECKED ACB REVIEWED WMD/DLC
DRAWN JLM DESIGN GROUP ACB APPROVED BFR

DRAWING NO. 35-003
BRIDGE SHEET 3 OF 9

REVISIONS | BY | DATE

1 INCH WHEN PRINTED FULL SIZE

Y:_JLM GDOT FILES\Columbia\0007167\Plans\DECK PLAN.dgn 10:46:34 AM 7/11/2013