VOID

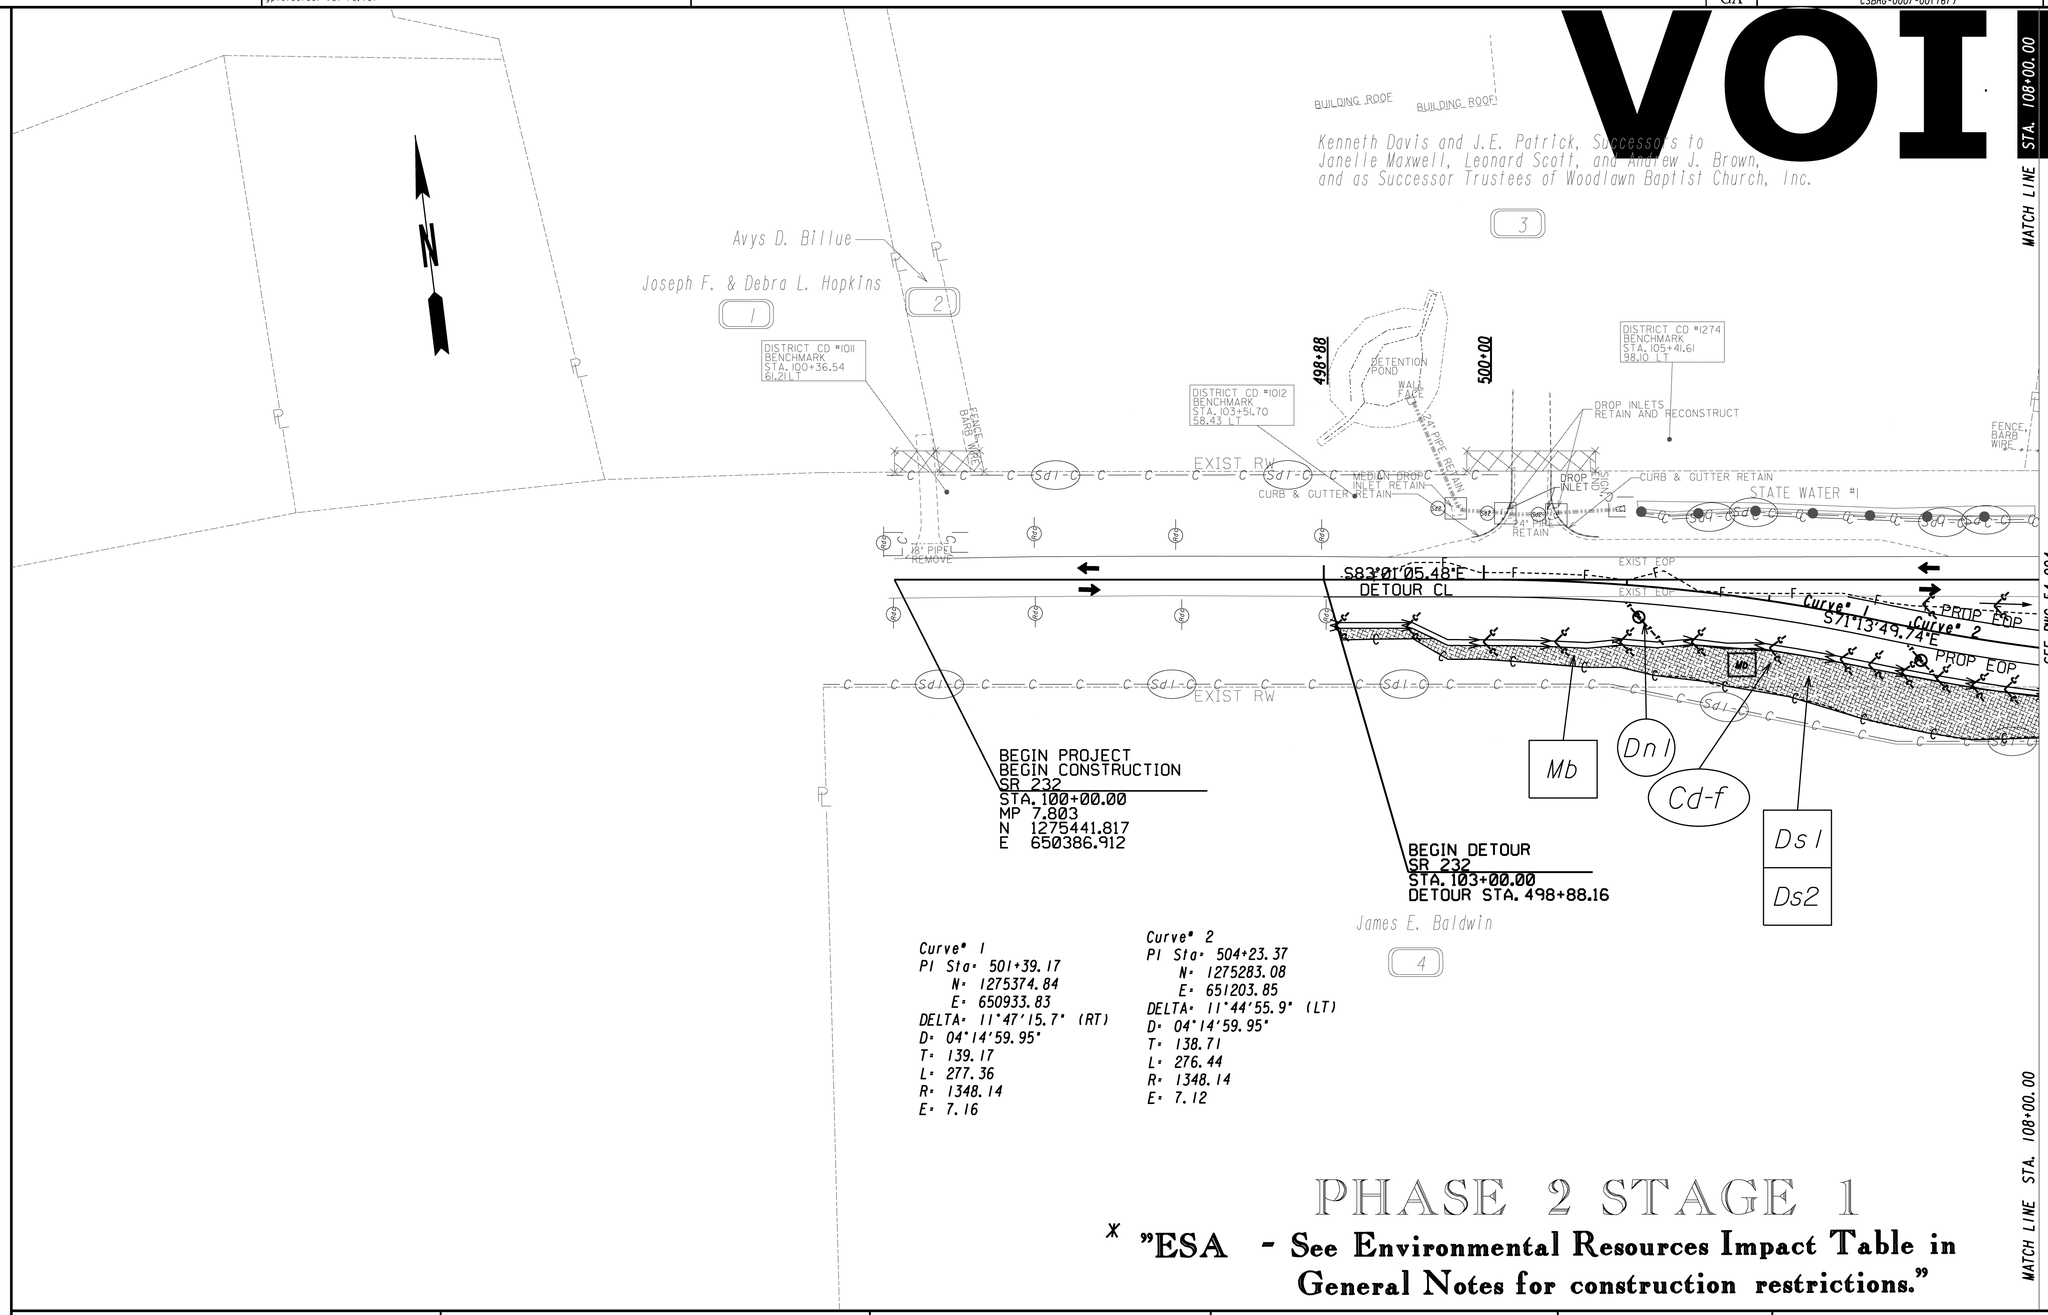

Curve# 1
PI Sta= 501+39.17
N= 1275374.84
E= 650933.83
DELTA= 11°47'15.7" (RT)
D= 04°14'59.95"
T= 139.17
L= 277.36
R= 1348.14
E= 7.16

Curve# 2
PI Sta= 504+23.37
N= 1275283.08
E= 651203.85
DELTA= 11°44'55.9" (LT)
D= 04°14'59.95"
T= 138.71
L= 276.44
R= 1348.14
E= 7.12

PHASE 2 STAGE 1

* "ESA - See Environmental Resources Impact Table in General Notes for construction restrictions."

PROPERTY AND EXISTING R/W LINE
REQUIRED R/W LINE
CONSTRUCTION LIMITS
EASEMENT FOR CONSTR & MAINTENANCE OF SLOPES
EASEMENT FOR CONSTR OF SLOPES
EASEMENT FOR CONSTR OF DRIVES

BEGIN LIMIT OF ACCESS.....BLA
END LIMIT OF ACCESS.....ELA
LIMIT OF ACCESS
REQ'D R/W & LIMIT OF ACCESS

GEORGIA
DEPARTMENT OF TRANSPORTATION

SCALE IN FEET
0 50 100 200

REVISION DATES

STATE OF GEORGIA
DEPARTMENT OF TRANSPORTATION
OFFICE: District 2 Tennille

BMP LOCATION DETAILS

SR 232 DETOUR
PHASE 2 STAGE 1

DRAWING No. 54-003

6/20/2011 GPLN