VOID

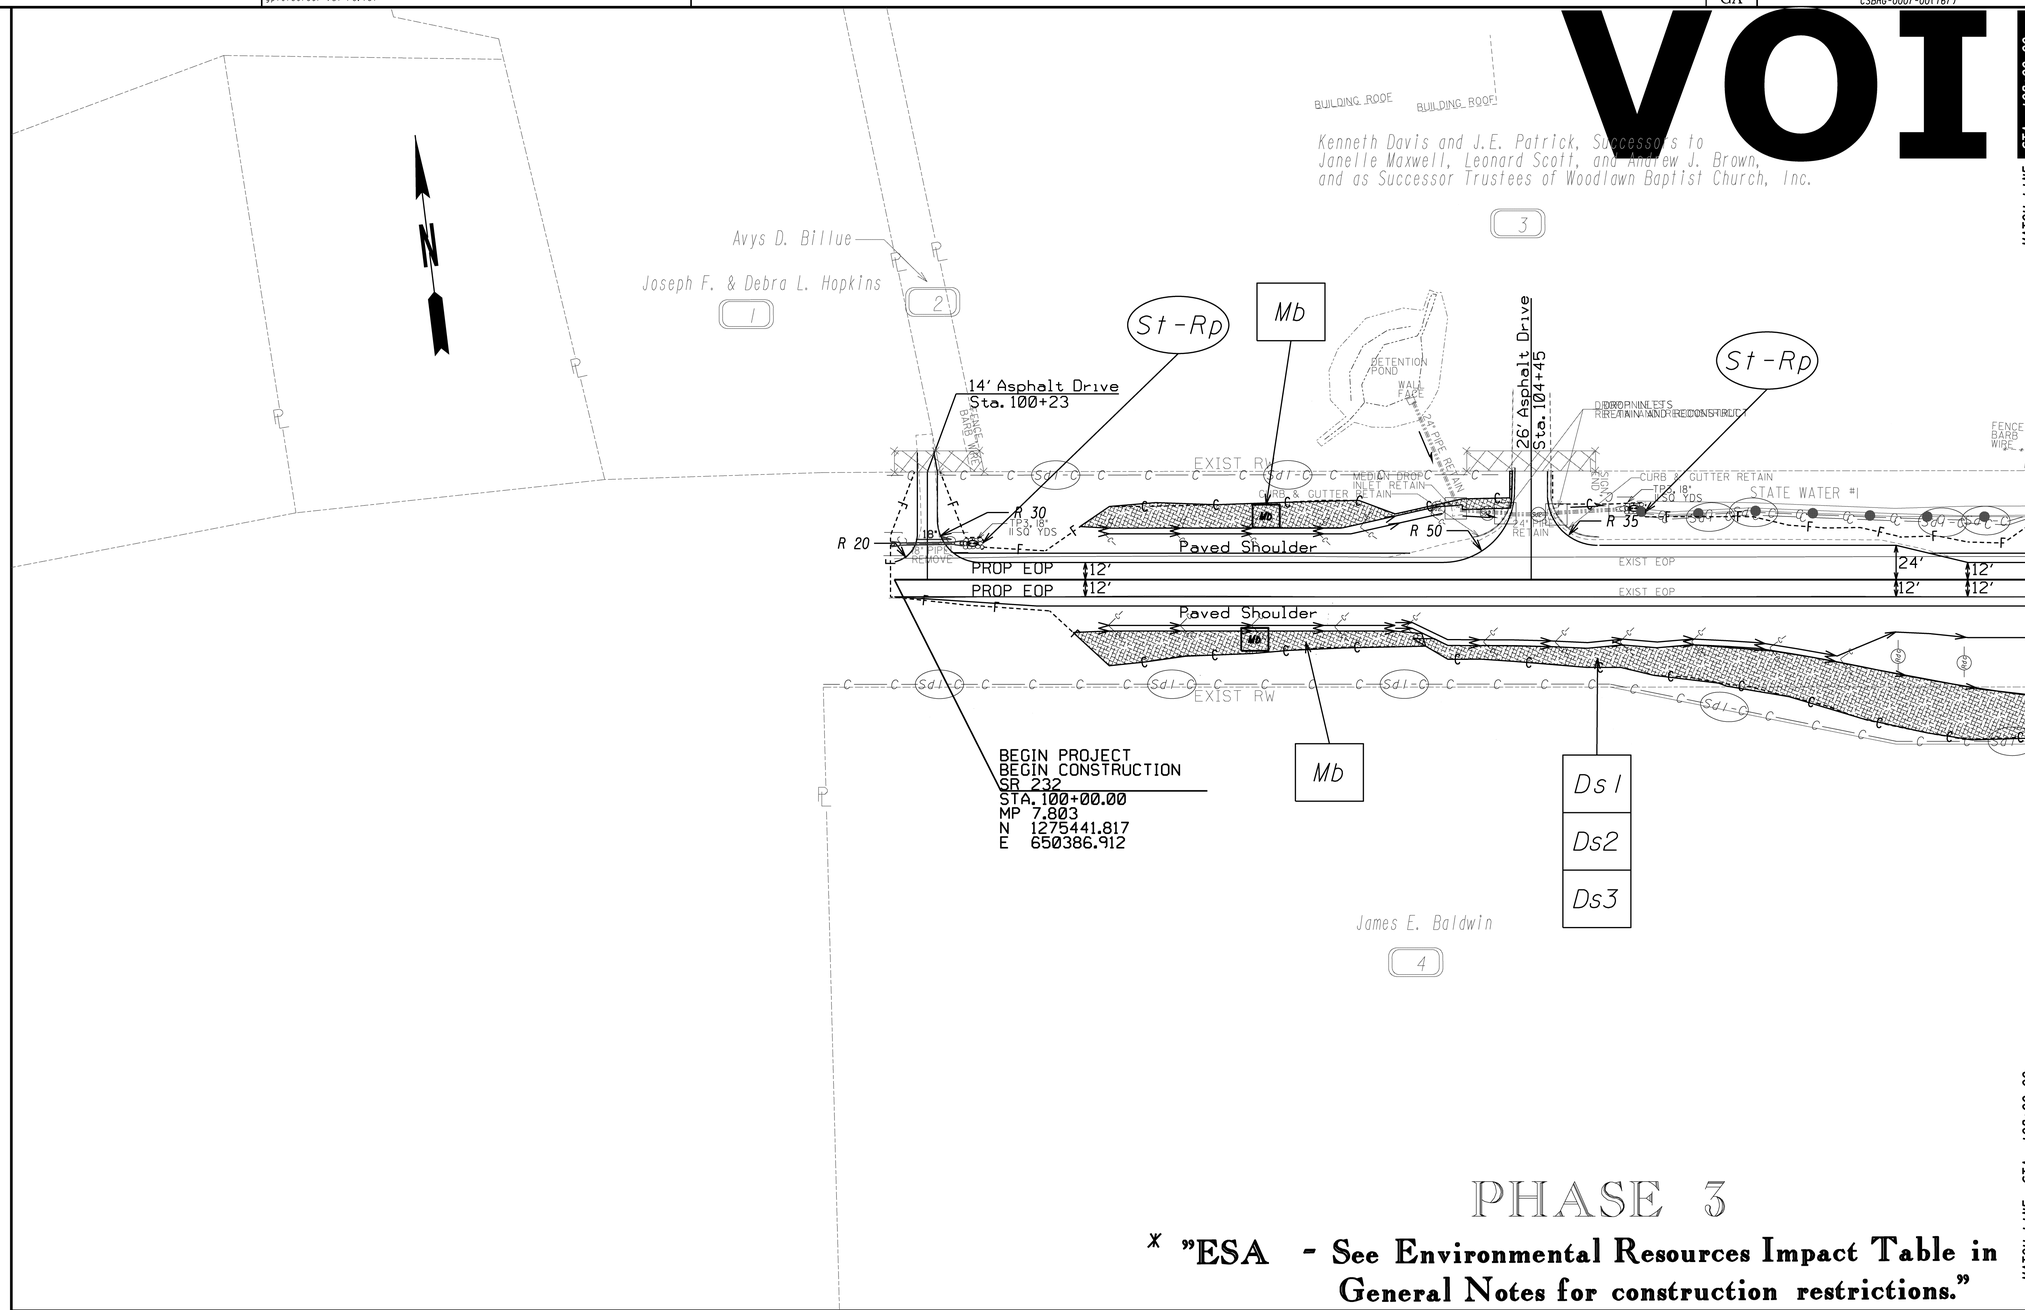

PHASE 3

* "ESA - See Environmental Resources Impact Table in General Notes for construction restrictions."

PROPERTY AND EXISTING R/W LINE	BEGIN LIMIT OF ACCESS.....BLA	GEORGIA DEPARTMENT OF TRANSPORTATION	SCALE IN FEET 0 50 100 200
REQUIRED R/W LINE	END LIMIT OF ACCESS.....ELA		
CONSTRUCTION LIMITS	LIMIT OF ACCESS		
EASEMENT FOR CONSTR & MAINTENANCE OF SLOPES	REQ'D R/W & LIMIT OF ACCESS		
EASEMENT FOR CONSTR OF SLOPES			
EASEMENT FOR CONSTR OF DRIVES			

REVISION DATES

STATE OF GEORGIA
DEPARTMENT OF TRANSPORTATION

OFFICE: District 2 Tennille

BMP LOCATION DETAILS

SR 232
PHASE 3

DRAWING No. 54-009

6/20/2011 GPLN