PAGE 4 OF 16

GEORGIA DEPARTMENT OF TRANSPORTATION
OFFICE OF PLANNING

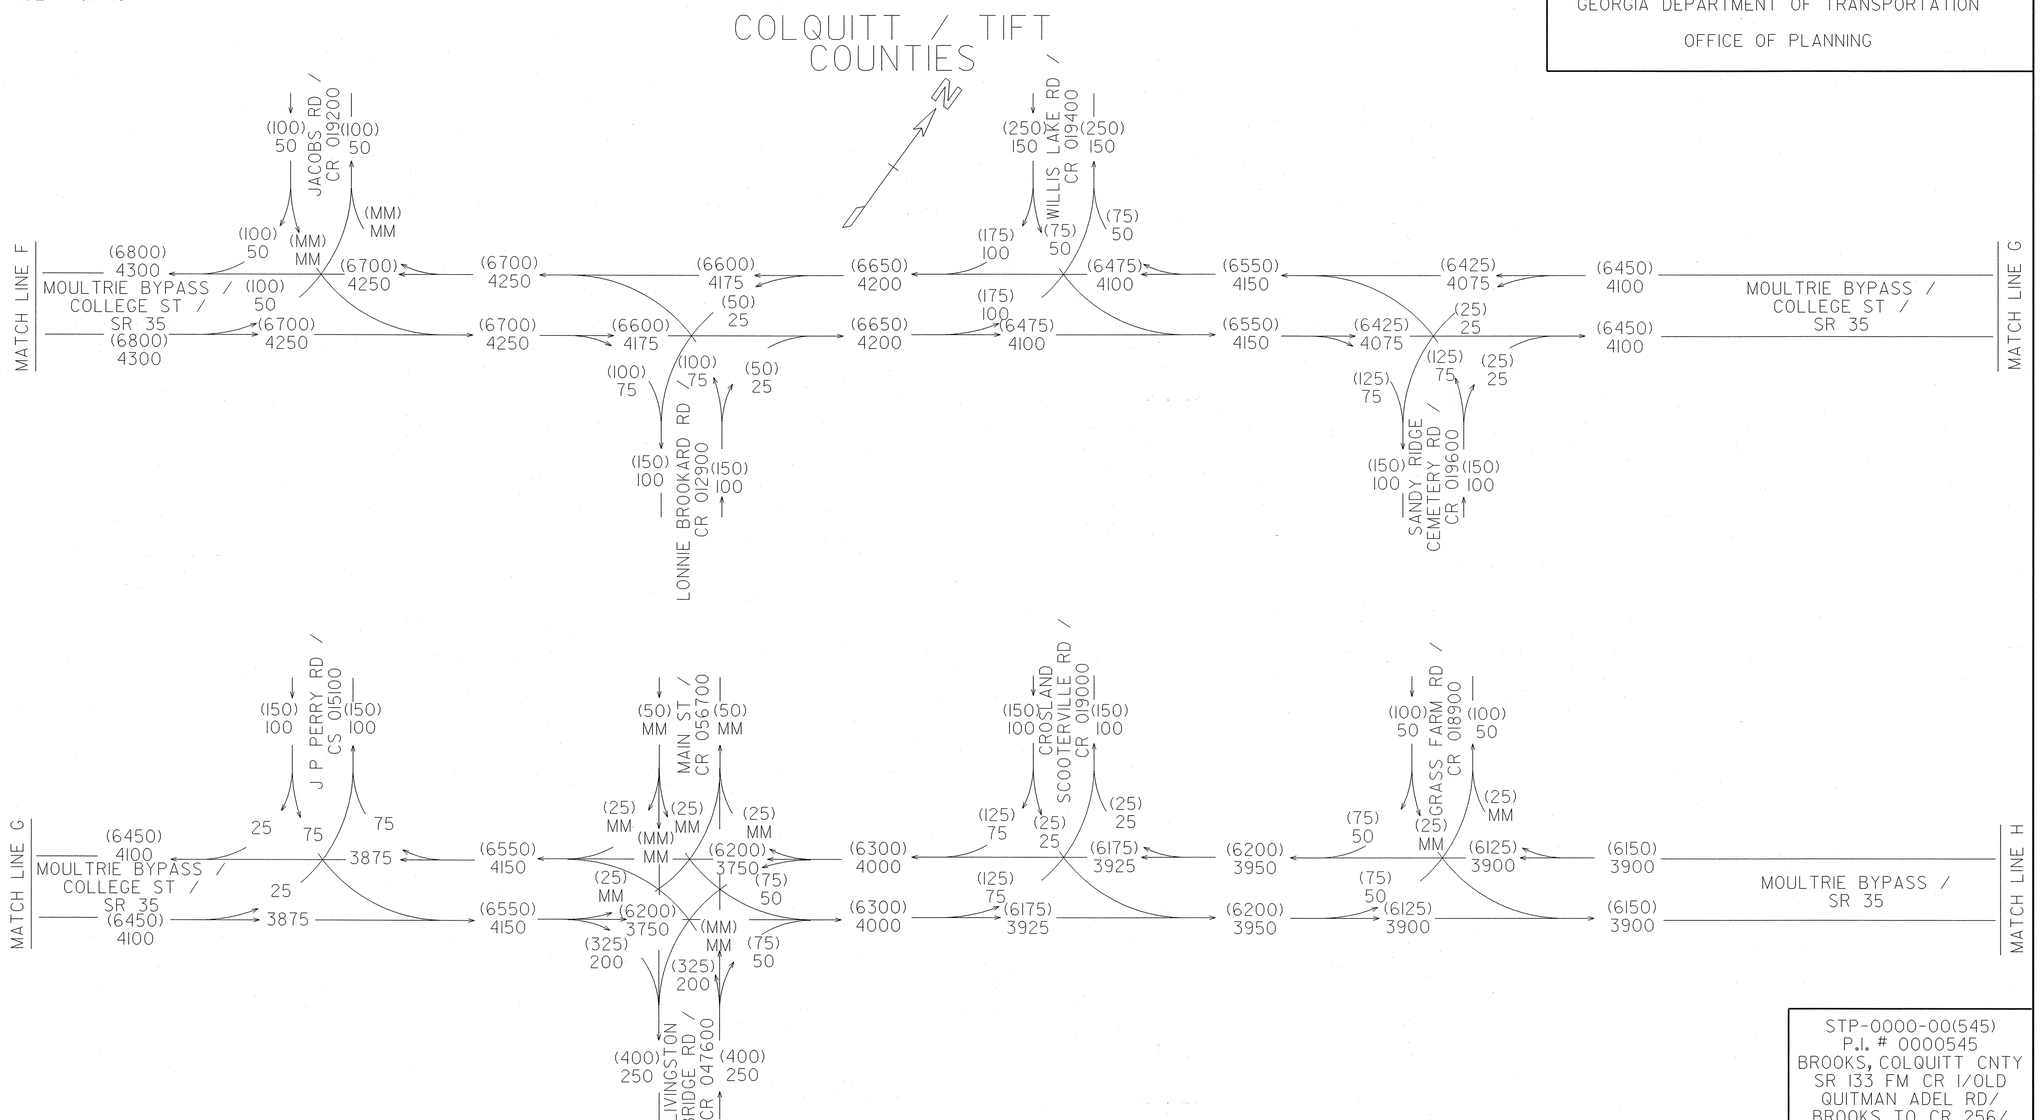

STP-0000-00(545)
P.I. # 0000545
BROOKS, COLQUITT CNTY
SR 133 FM CR 1/OLD
QUITMAN ADEL RD/
BROOKS TO CR 256/
COLQUITT
2032 ADT = (000)
2012 ADT = 000

24 HR. T = 17.5%
S. U. = 10.0%
COMB. = 7.5%

AFE 03/10

PBSJ

REVISION DATES		

STATE OF GEORGIA
DEPARTMENT OF TRANSPORTATION
OFFICE: TRAFFIC SAFETY AND DESIGN

TRAFFIC DIAGRAM

US 319/SR 35
COLQUITT/TIFT COUNTIES

DRAWING No. 10-12