PAGE 10 OF 16

GEORGIA DEPARTMENT OF TRANSPORTATION
OFFICE OF PLANNING

COLQUITT / TIFT COUNTIES

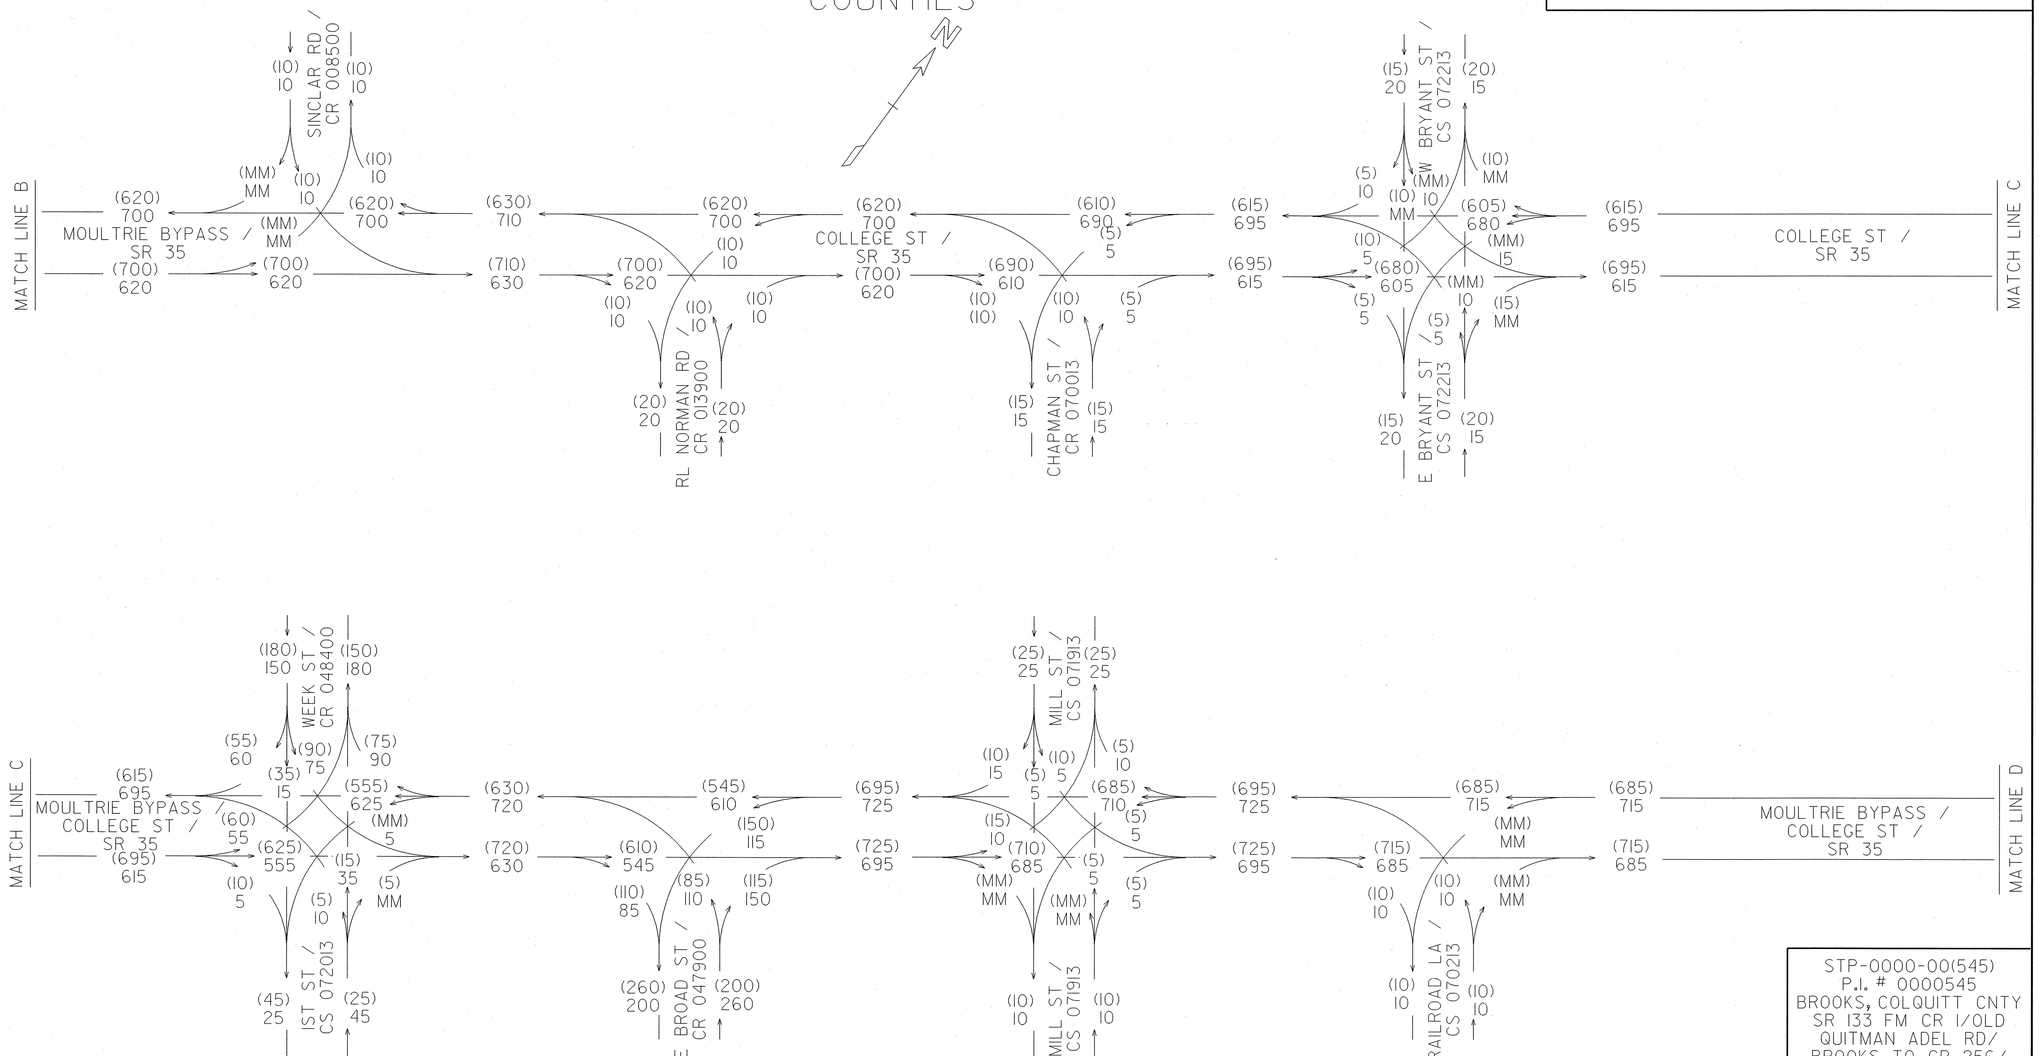

STP-0000-00(545)
P.I. # 0000545
BROOKS, COLQUITT CNTY
SR 133 FM CR 1/OLD QUITMAN ADEL RD/ BROOKS TO CR 256/ COLQUITT

2032 DHV PM = (000)
2032 DHV AM = 000

T = 16.0%

AFE 03/10

REVISION DATES		

PBS&J

STATE OF GEORGIA
DEPARTMENT OF TRANSPORTATION
OFFICE: TRAFFIC SAFETY AND DESIGN

TRAFFIC DIAGRAM

US 319/SR 35
COLQUITT/TIFT COUNTIES

DRAWING No. 10-18