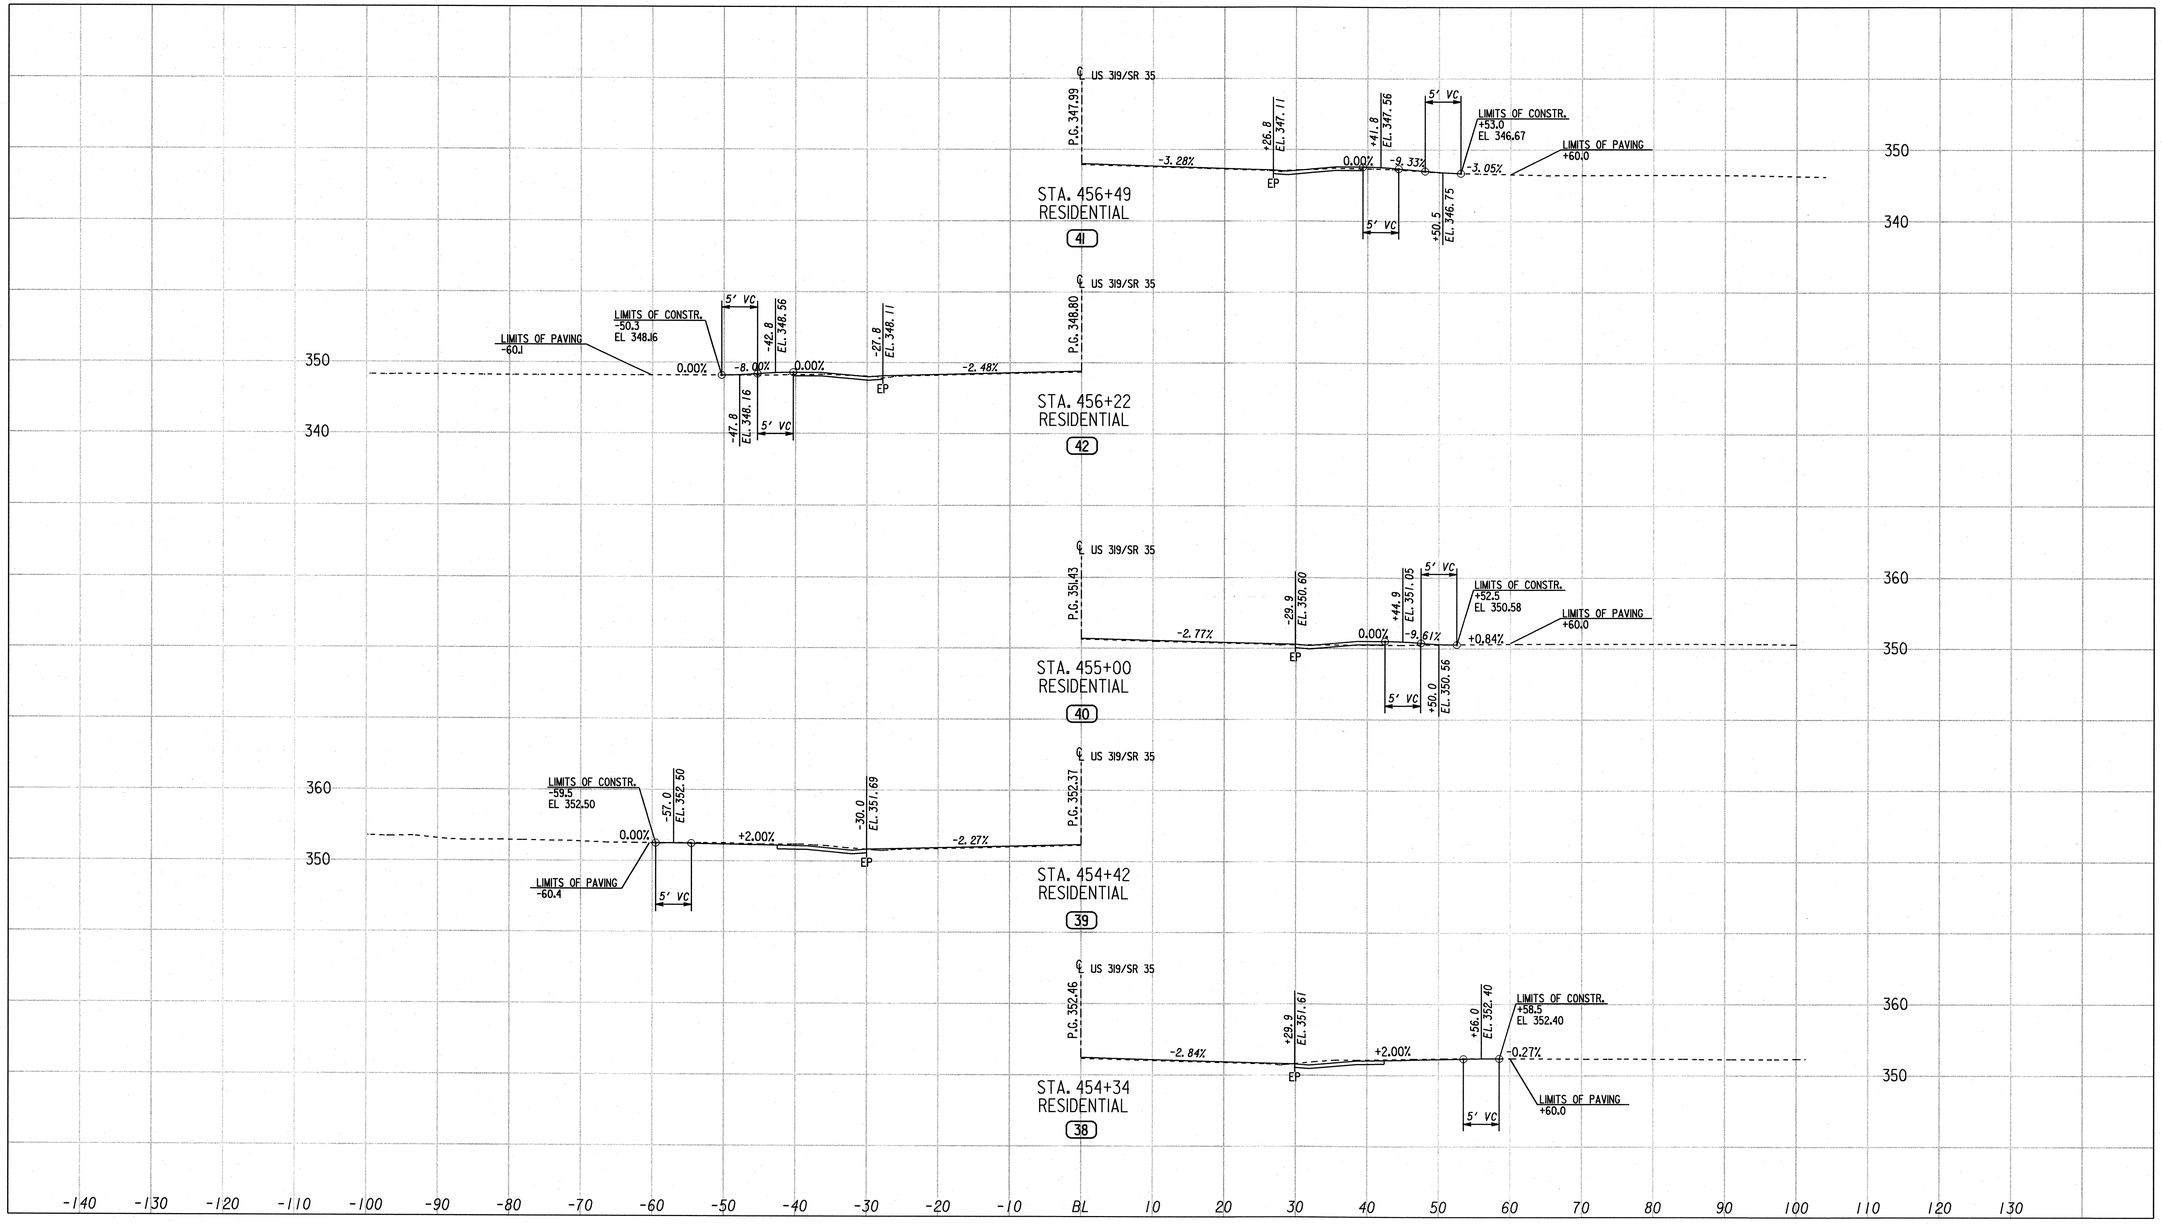

PBS&J

H. 0 10 20 30
V. 0 10 20 30
(SCALE IN FEET)

REVISION DATES		

STATE OF GEORGIA
DEPARTMENT OF TRANSPORTATION

OFFICE: TRAFFIC SAFETY & DESIGN

DRIVEWAY PROFILES

US 319/SR 35
COLQUITT/TIFT COUNTIES

DRAWING No. 17-08