SEQUENCE OF CONSTRUCTION & TRAFFIC CONTROL PLANS
STAGE 1

1. MAINTAIN TRAFFIC OPERATIONS ALONG US 319/SR 35 AND SIDE ROADS AS INDICATED BY FLOW ARROWS
2. PLACE ALL TEMPORARY TRAFFIC CONTROL DEVICES (DRUMS, SIGNS, ETC.) BEFORE CONSTRUCTION BEGINS
3. INSTALL ORANGE BARRIER FENCE PRIOR TO LAND DISTURBING ACTIVITIES
4. CONSTRUCT TEMPORARY PAVEMENT AS INDICATED BY
5. CONSTRUCT PORTIONS OF US 319/SR 35 AND SIDE ROADS AS INDICATED BY
6. MAINTAIN INGRESS AND EGRESS TO ADJACENT PROPERTIES AT ALL TIMES.

VOID

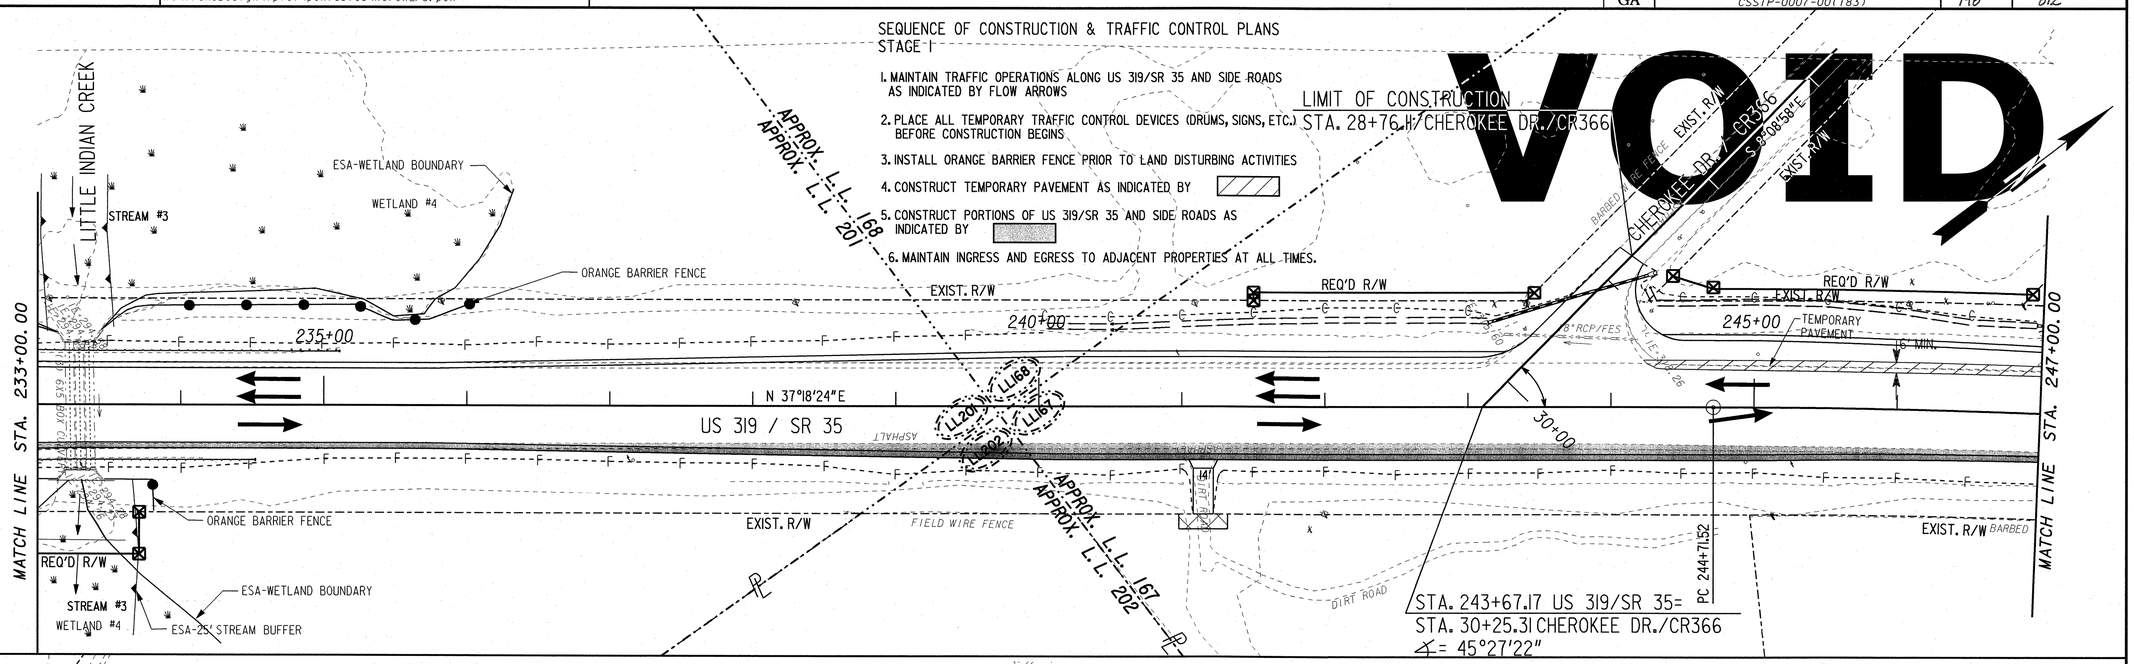

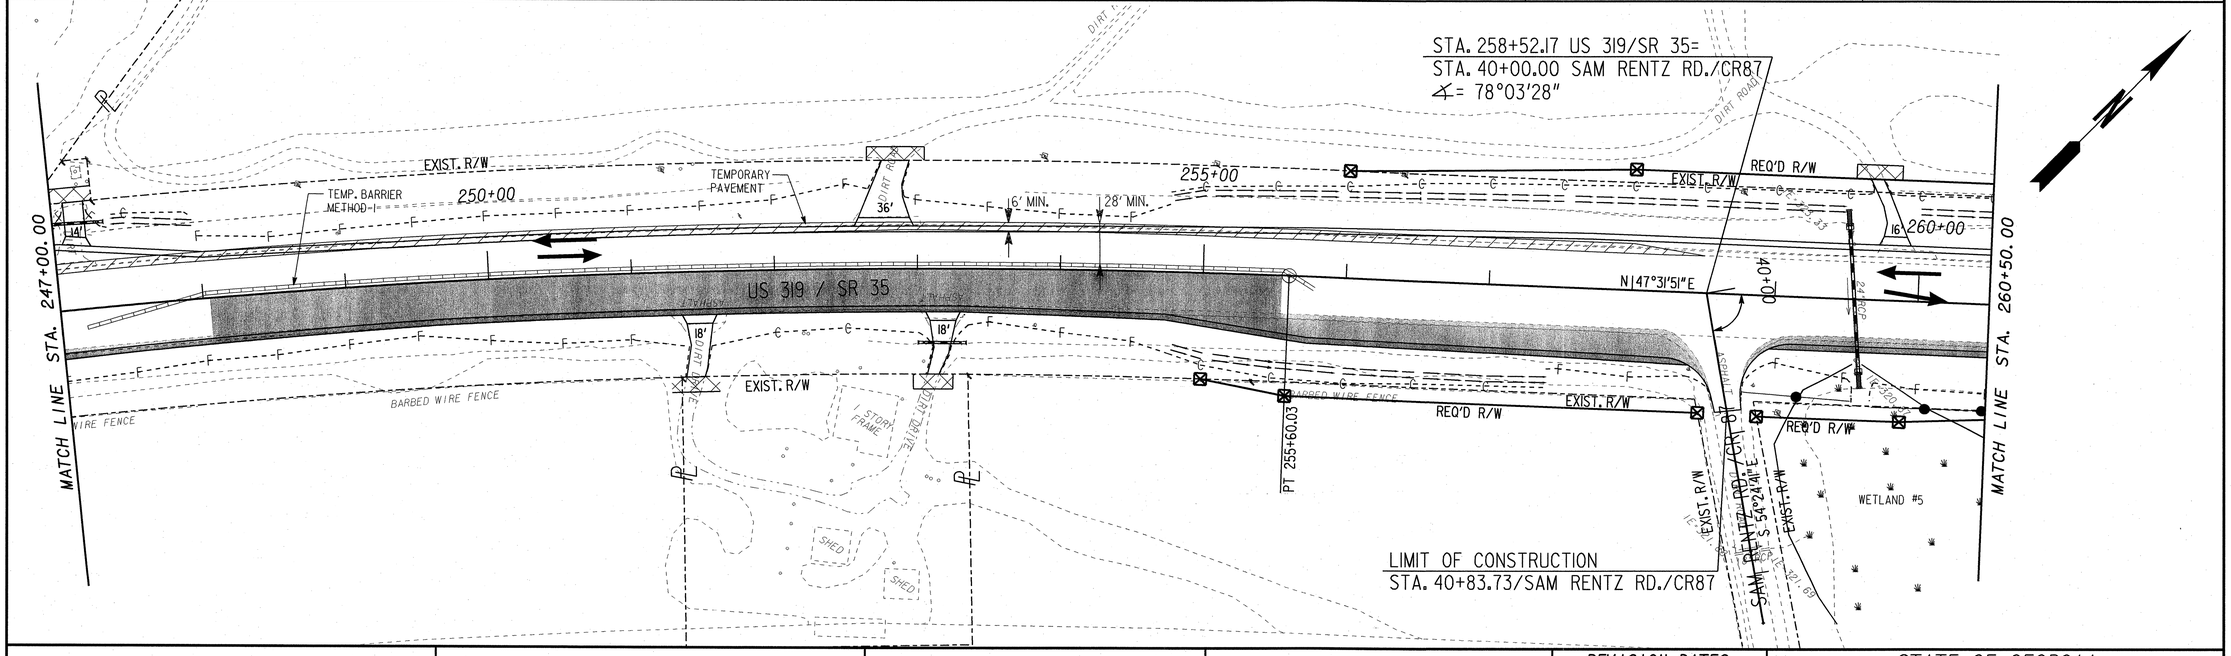

PBS&J

SCALE IN FEET
0 50 100 200

REVISION DATES		

STATE OF GEORGIA
DEPARTMENT OF TRANSPORTATION
OFFICE: TRAFFIC SAFETY AND DESIGN

CONSTRUCTION STAGING PLAN - STAGE 1

US 319/SR 35
COLQUITT/TIFT COUNTIES

DRAWING No. 19-02

3/1/2007 GPLN