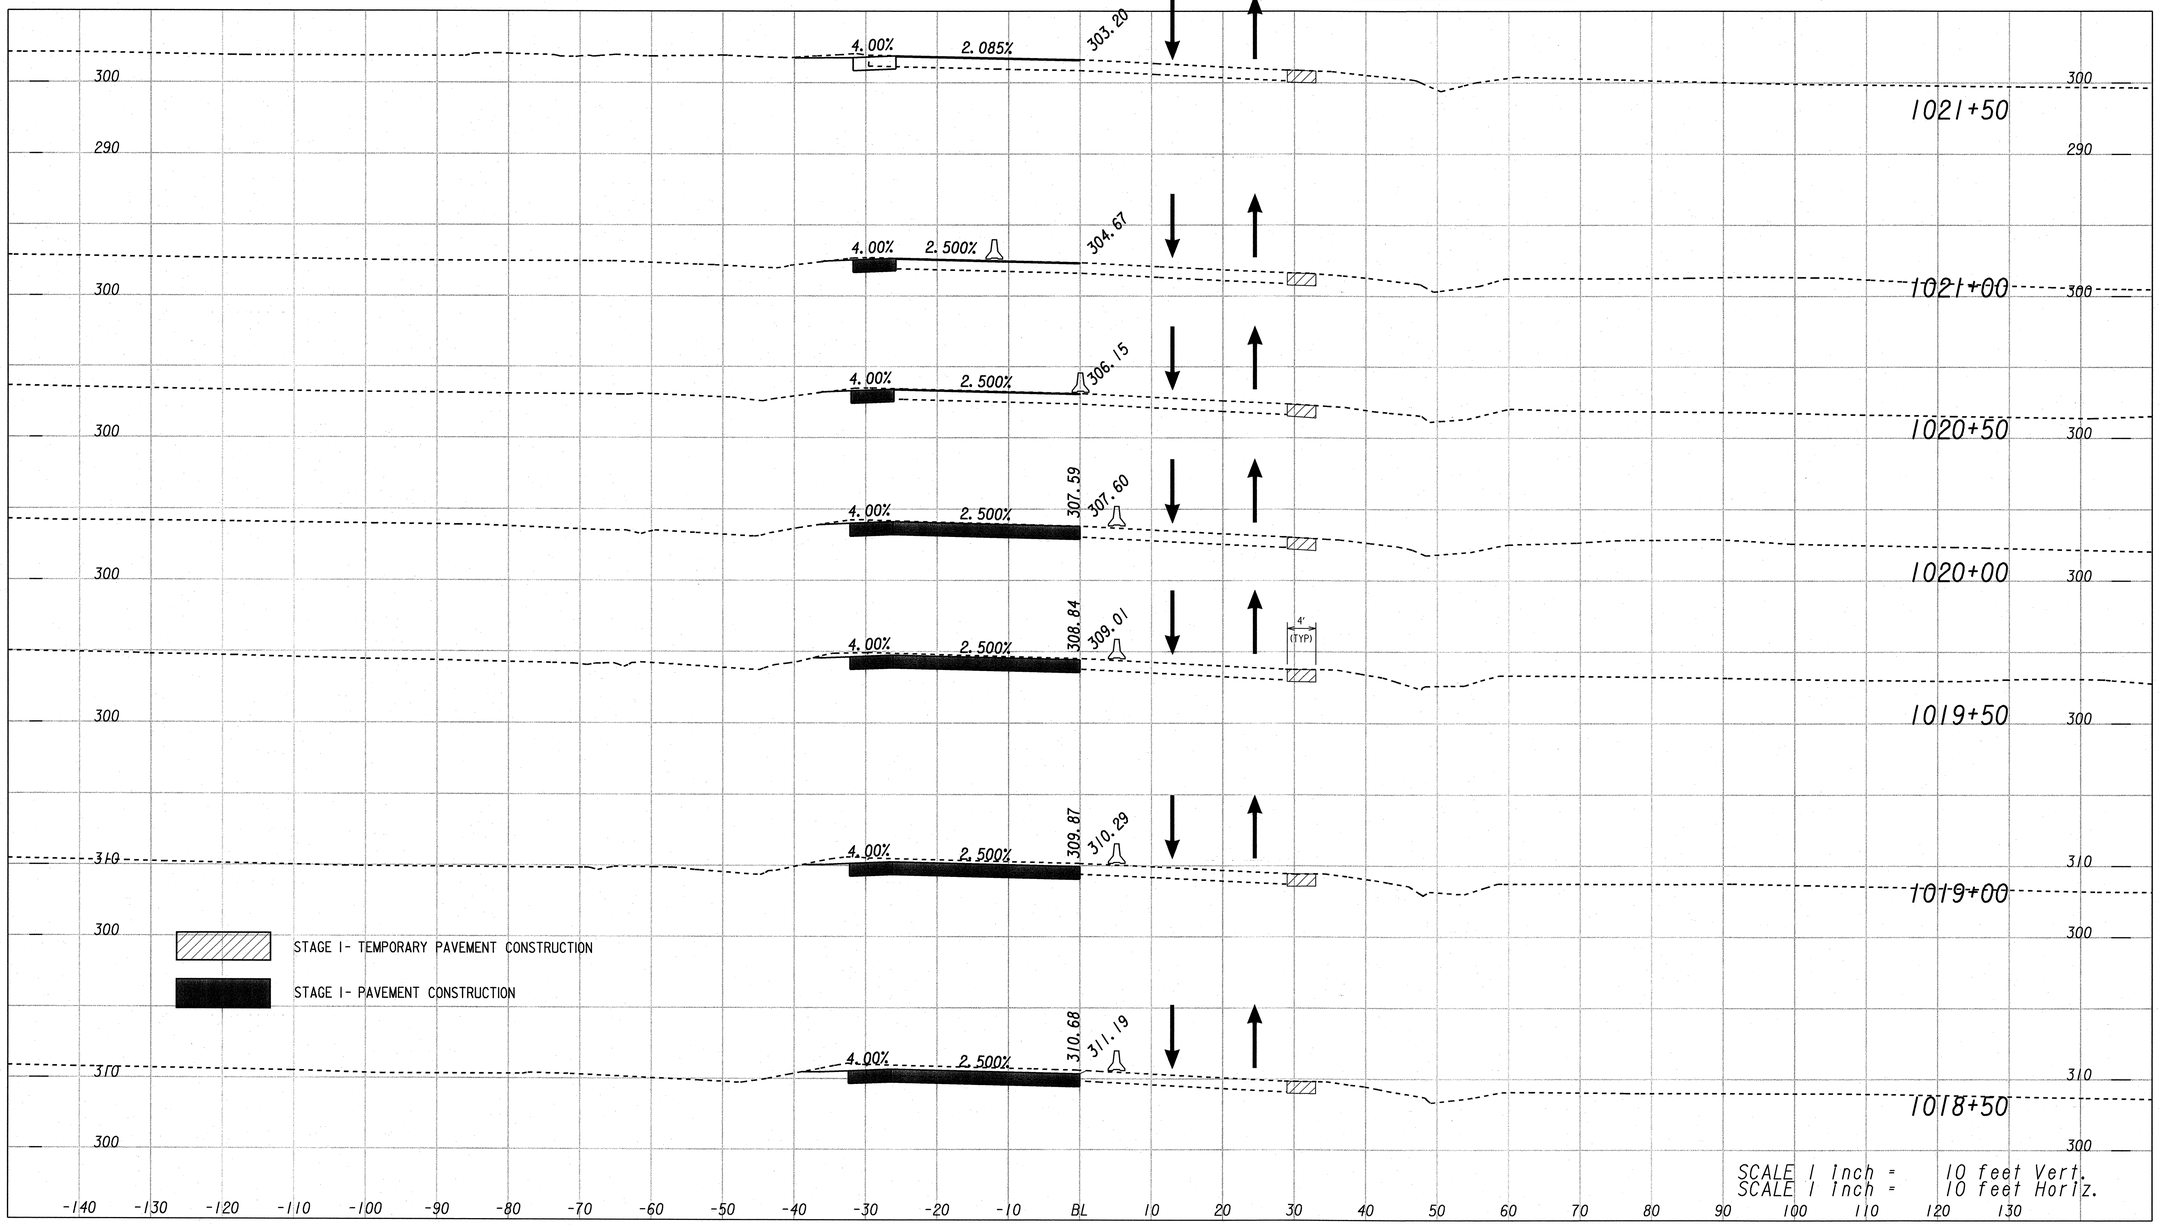

PBS&J

H. 0 10 20 30
V. 0 10 20 30
(SCALE IN FEET)

REVISION DATES

STATE OF GEORGIA
DEPARTMENT OF TRANSPORTATION
OFFICE: TRAFFIC SAFETY & DESIGN

CONSTRUCTION STAGING CROSS SECTIONS - STAGE 1

US 319/SR 35
COLQUITT/TIFT COUNTIES

DRAWING No. 19-60