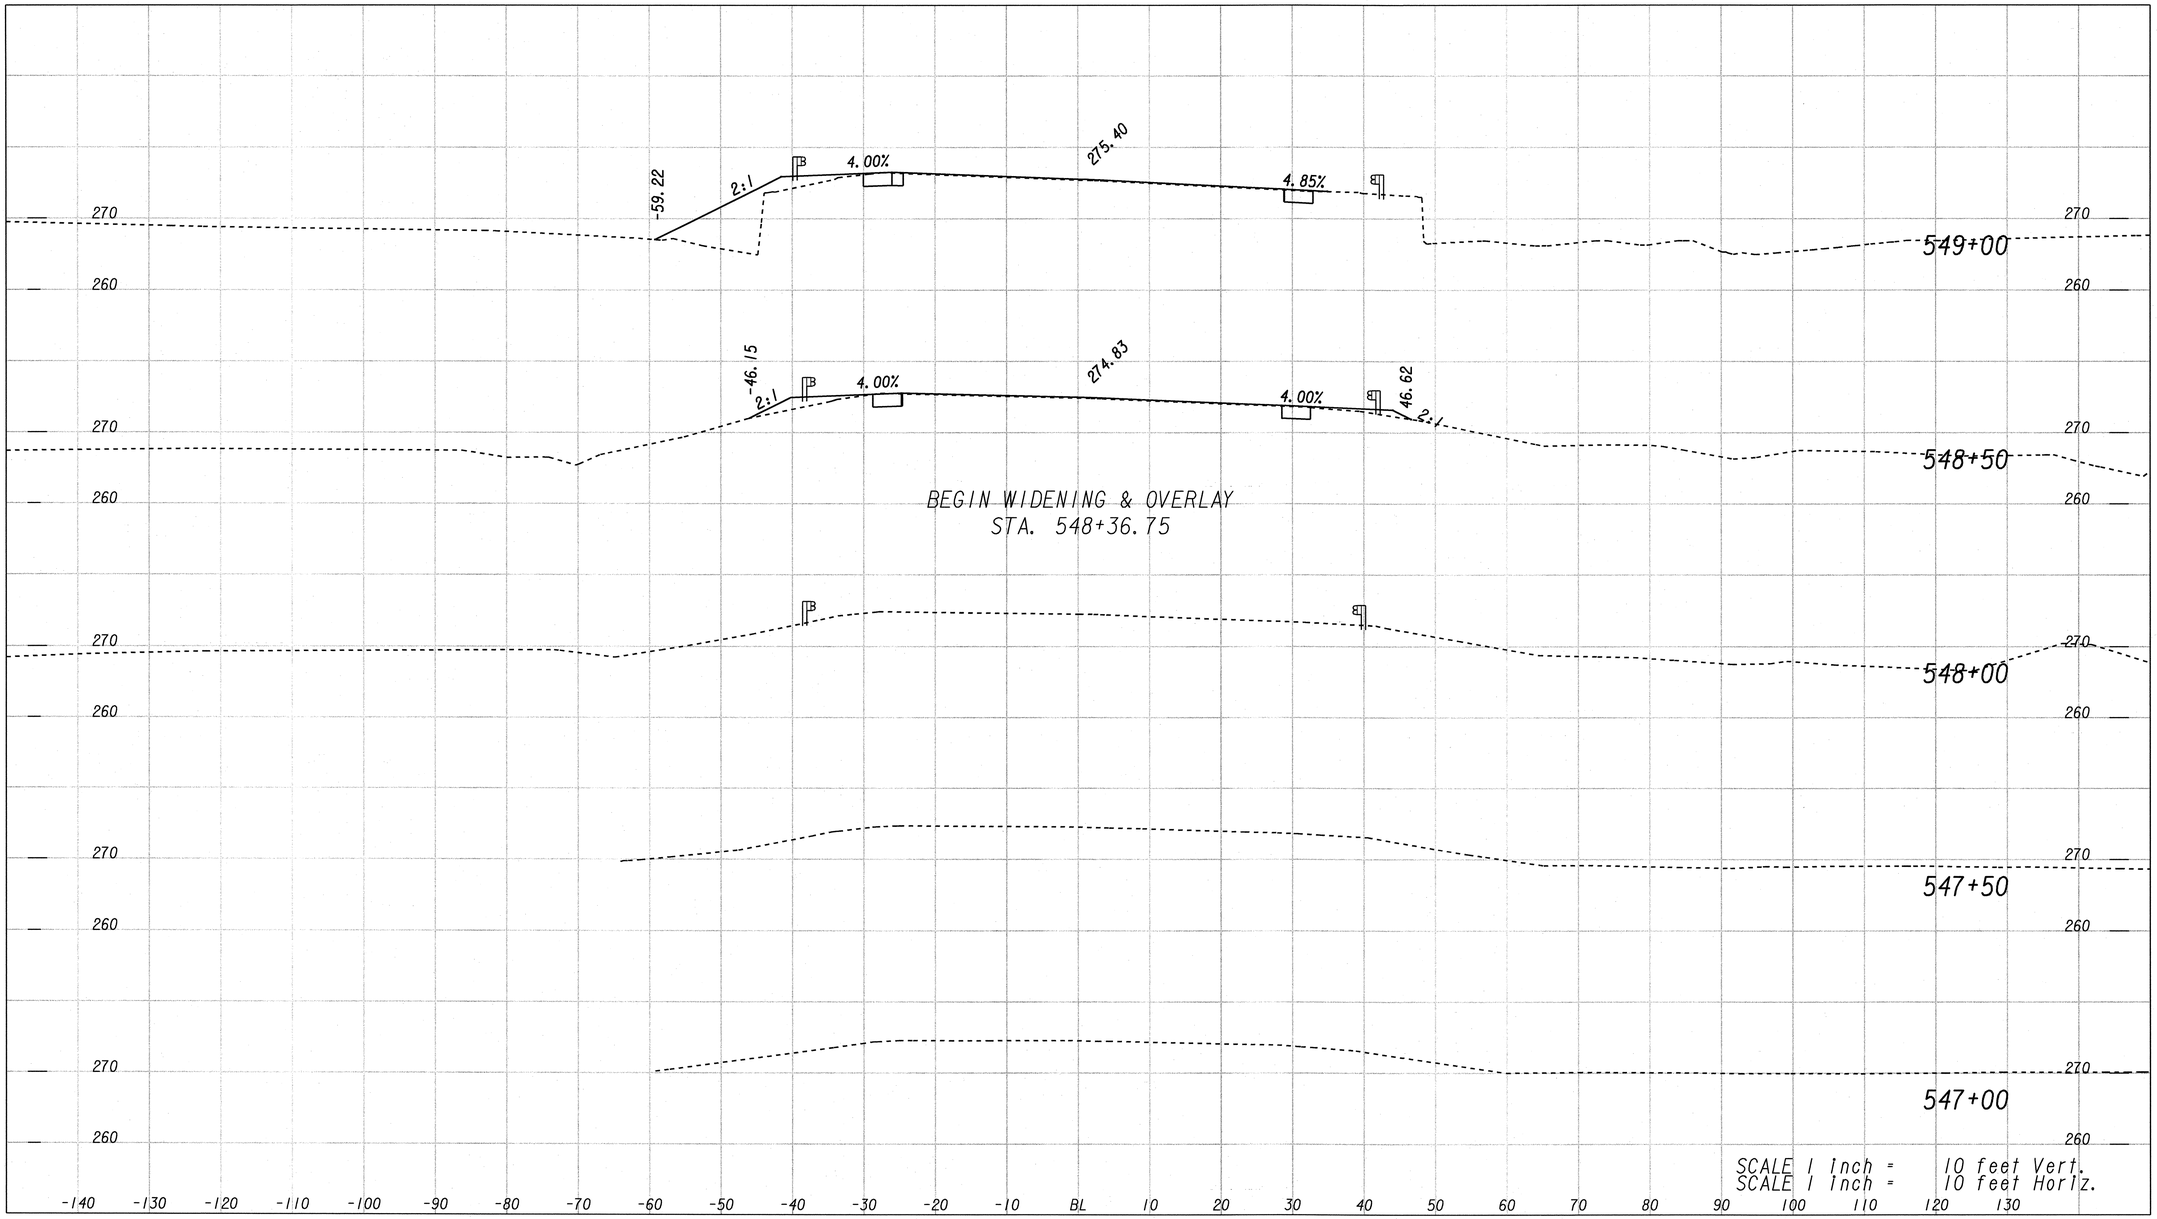

PBSJ

H. 0 10 20 30
V. 0 10 20 30
(SCALE IN FEET)

REVISION DATES		

STATE OF GEORGIA
DEPARTMENT OF TRANSPORTATION

OFFICE: TRAFFIC SAFETY & DESIGN

EARTHWORK CROSS SECTIONS

US 319/SR 35
COLQUITT/TIFT COUNTIES

DRAWING No. 23-46

GPLN