COUNTY	PROJECT NUMBER	SHEET NO.	TOTAL SHEETS
COLQUITT/TIFT	CSSTP-0007-00(183)	412	812

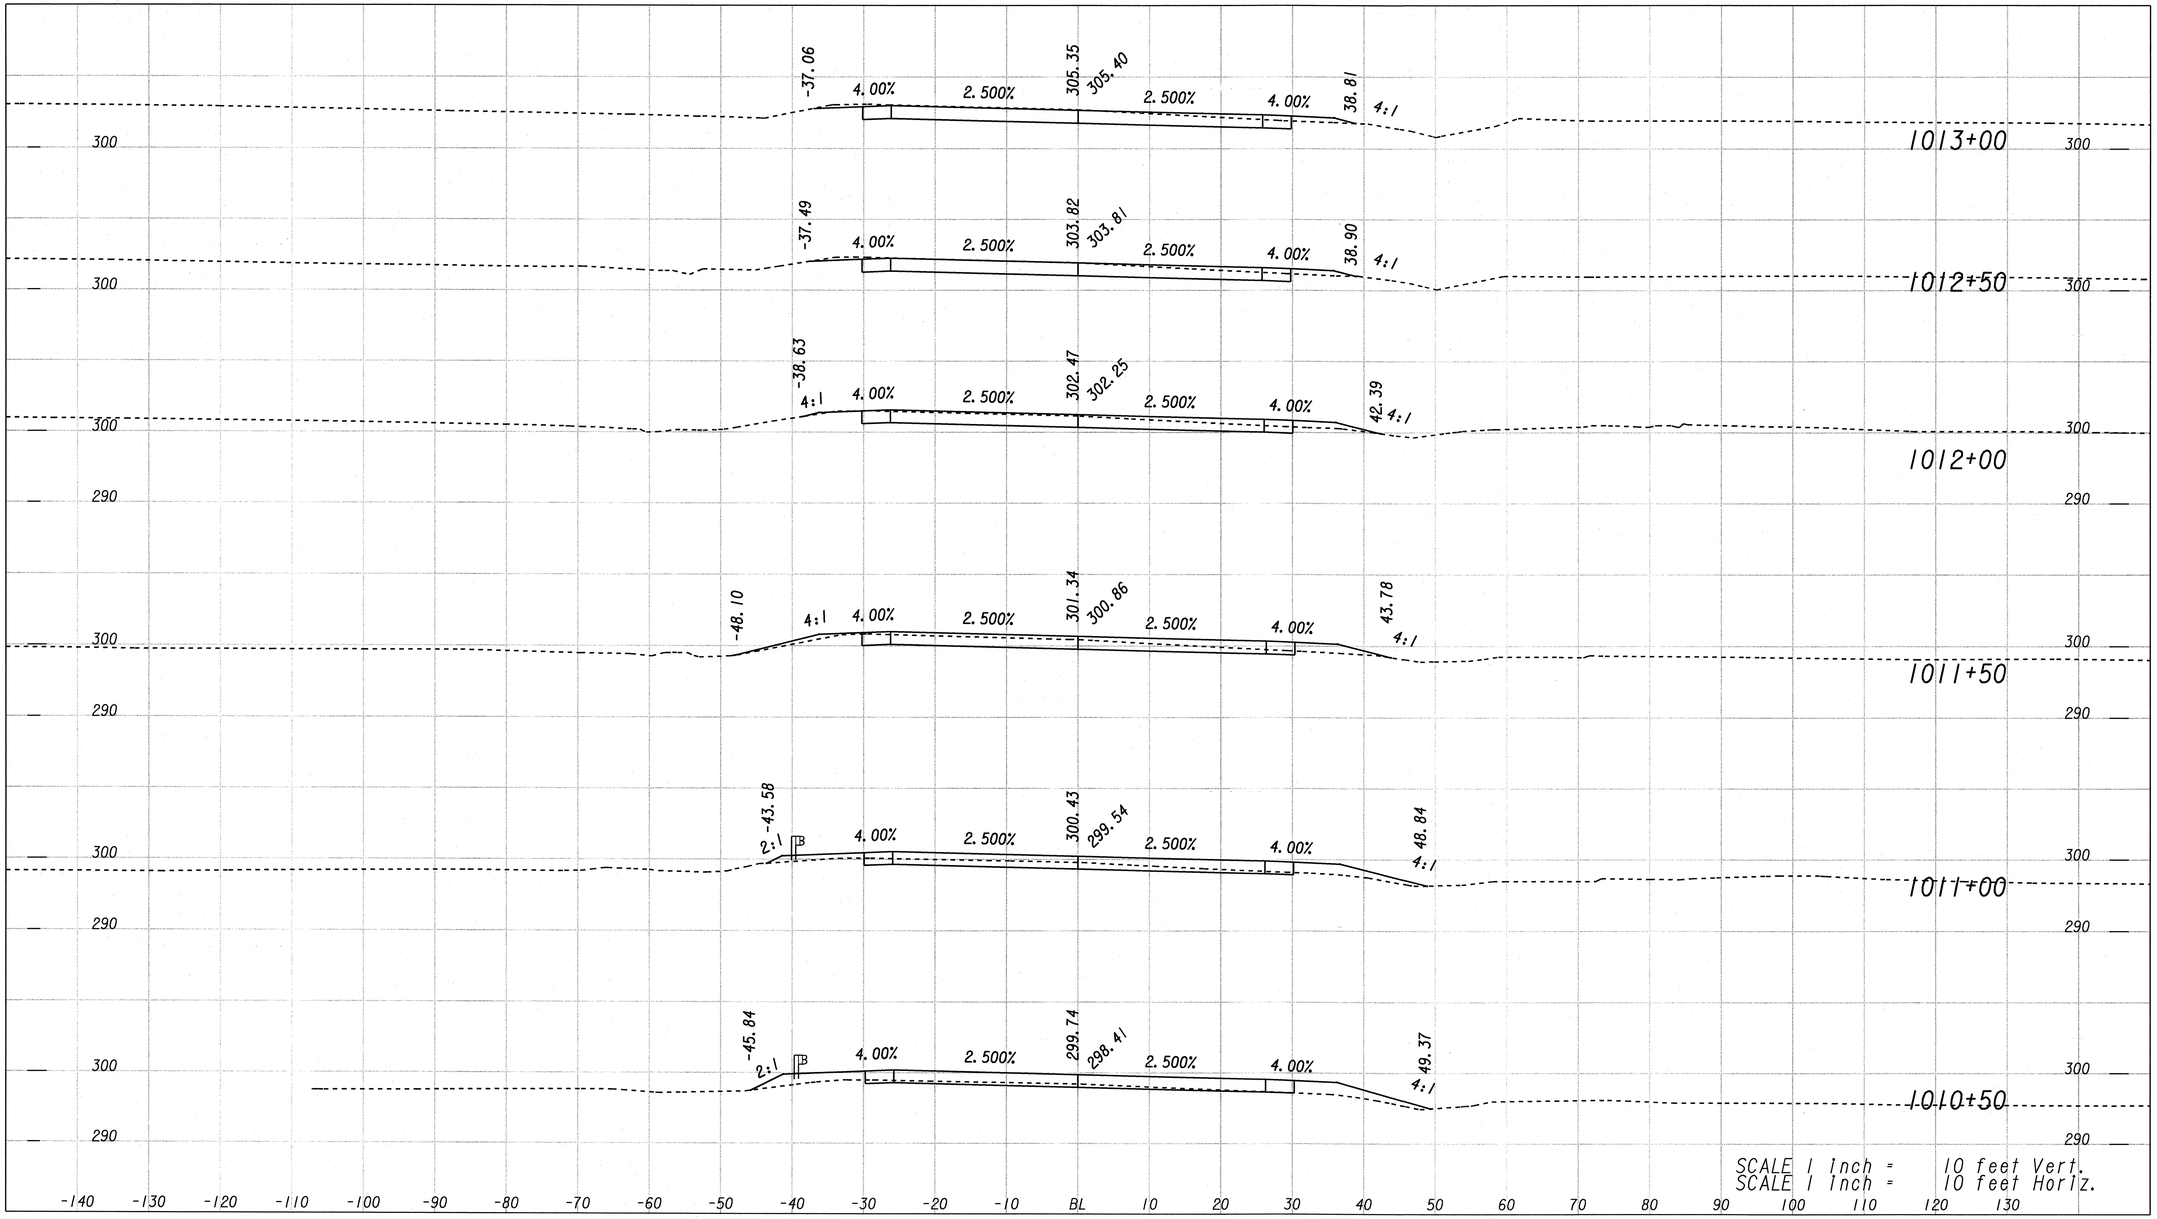

PBSJ

H. 0 10 20 30
V. 0 10 20 30
(SCALE IN FEET)

REVISION DATES

STATE OF GEORGIA
DEPARTMENT OF TRANSPORTATION
OFFICE: TRAFFIC SAFETY & DESIGN

EARTHWORK CROSS SECTIONS

US 319/SR 35
COLQUITT/TIFT COUNTIES

DRAWING No. 23-107

GPLN