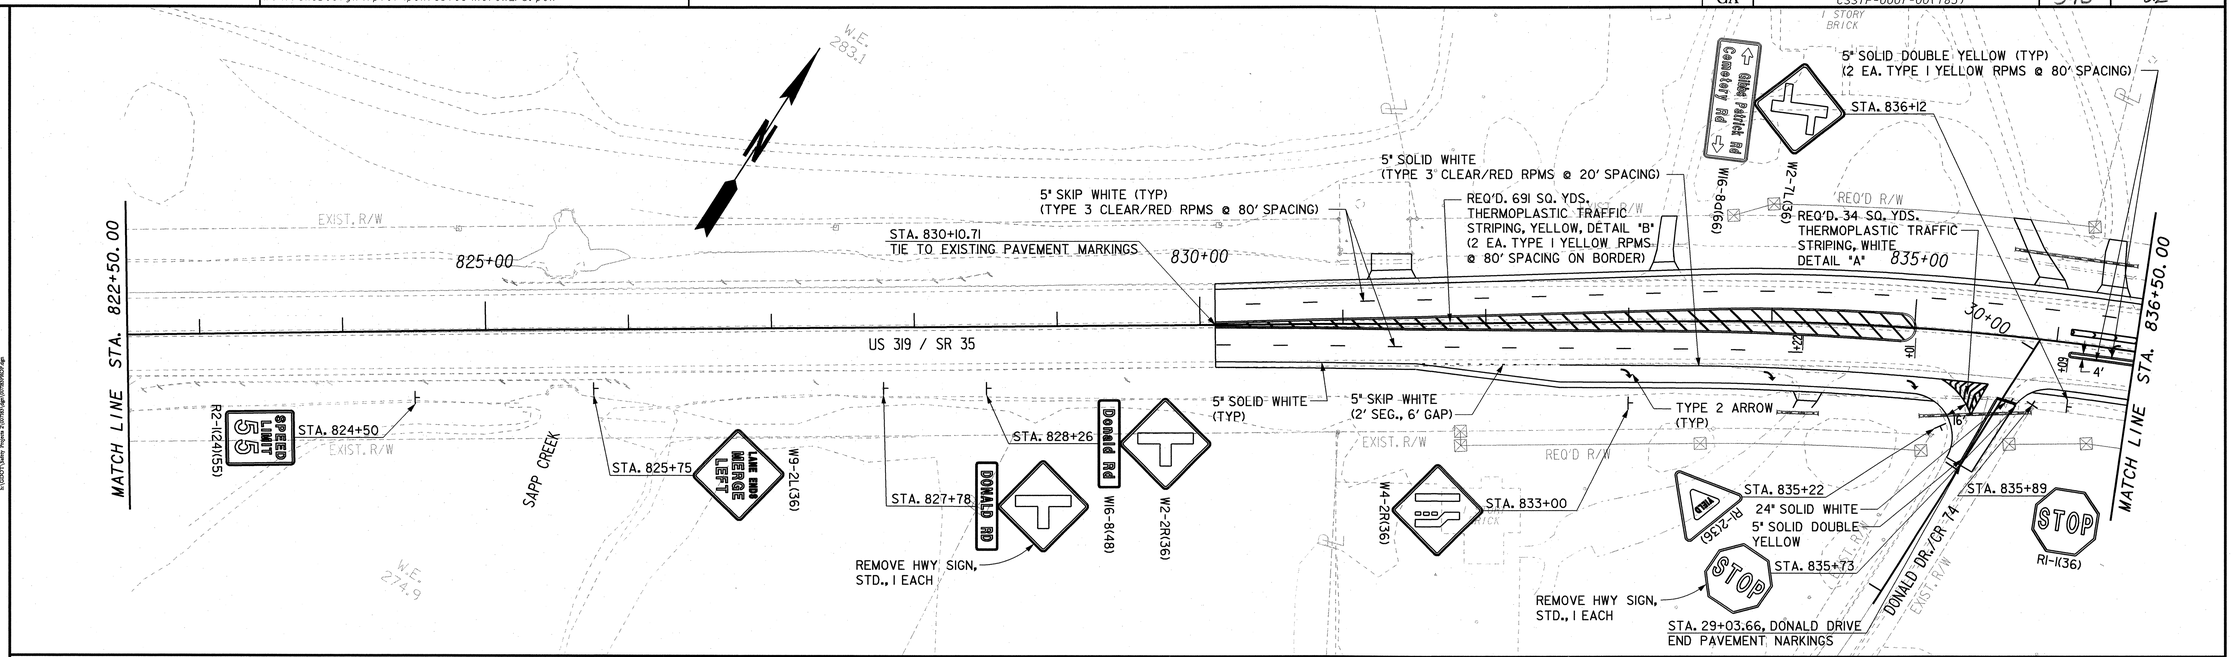

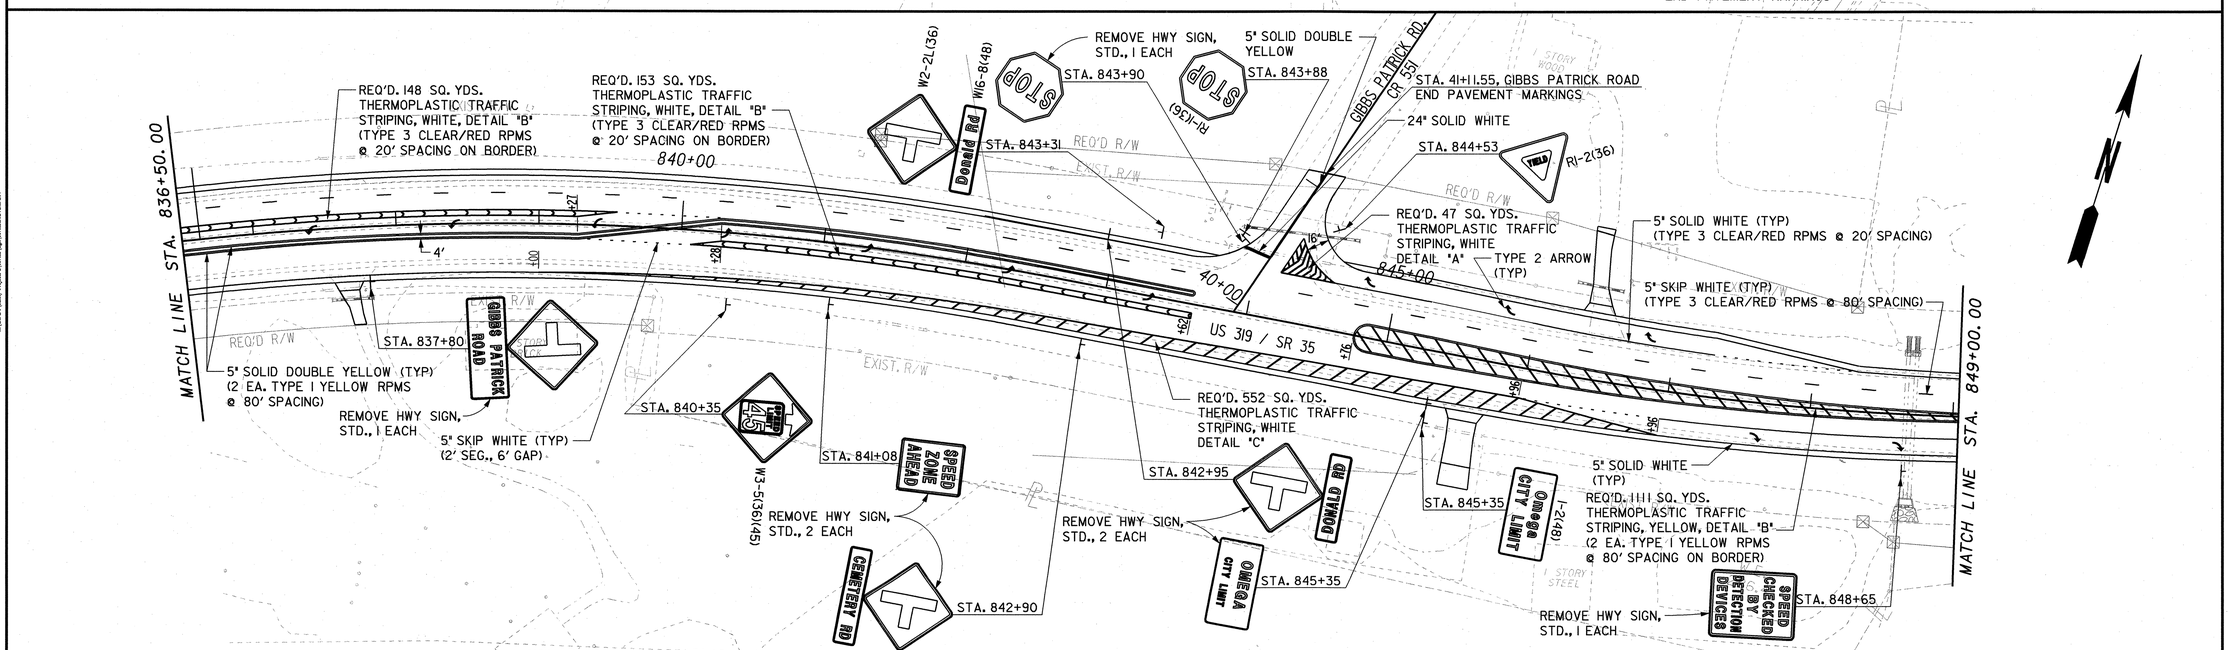

REVISION DATES		

PBSJ

SCALE IN FEET
0 50 100 200

STATE OF GEORGIA
DEPARTMENT OF TRANSPORTATION
OFFICE: TRAFFIC SAFETY AND DESIGN

SIGNING AND MARKING PLANS

US 319/SR 35
TIFT COUNTY

DRAWING No. 26-024

3/1/2007 GPLM