STATE	PROJECT NUMBER	SHEET NO.	TOTAL SHEETS
GA	CSSTP-0007-(183)		

DEPARTMENT OF TRANSPORTATION
STATE OF GEORGIA

VOID

EROSION SEDIMENTATION & POLLUTION CONTROL PLAN
SR 35 FROM SOUTH OF
CR 364/SEMINOLE DRIVE/COLQUITT TO SR 520/TIFT
COLQUITT/TIFT COUNTIES

FEDERAL AID PROJECT
CSSTP-0007-00(183)

FEDERAL ROUTE NO: 319
STATE ROUTE NO: 35
P.I. NO. 0007183

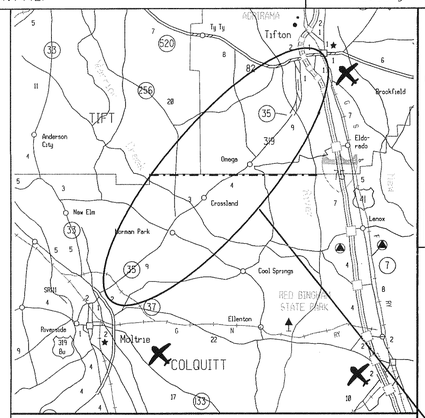

LOCATION SKETCH

PROJECT
CSSTP-0007-00(183)

PROJECT MID POINT REFERENCE
STA. 793+91.00
N 31° 19' 32.48"
W 83° 37' 10.48"

COUNTY CODE #
COLQUITT – 071
TIFT – 277

LAND LOTS 21, 22, 24, 25, 68-71, 118, 119, 156-158, 167, 168, 200, 201, 308, 337, 338, 383, 384, 399, 400, 430-432, 443, 444, 478, 479, 488, 489, 526 & 527
LAND DISTRICT 6, 8 & 9
GMD 1314, 1374, 1418, 1617, 1633, 1652 & 1665

BEGIN PROJECT
STA.219+00.00
N 444972.5740
E 2426175.5970
M.P. 15.51

END PROJECT/
END CONSTRUCTION
STA. 1368+82.00
N 528001.2109
E 2495781.4351
M.P. 10.43

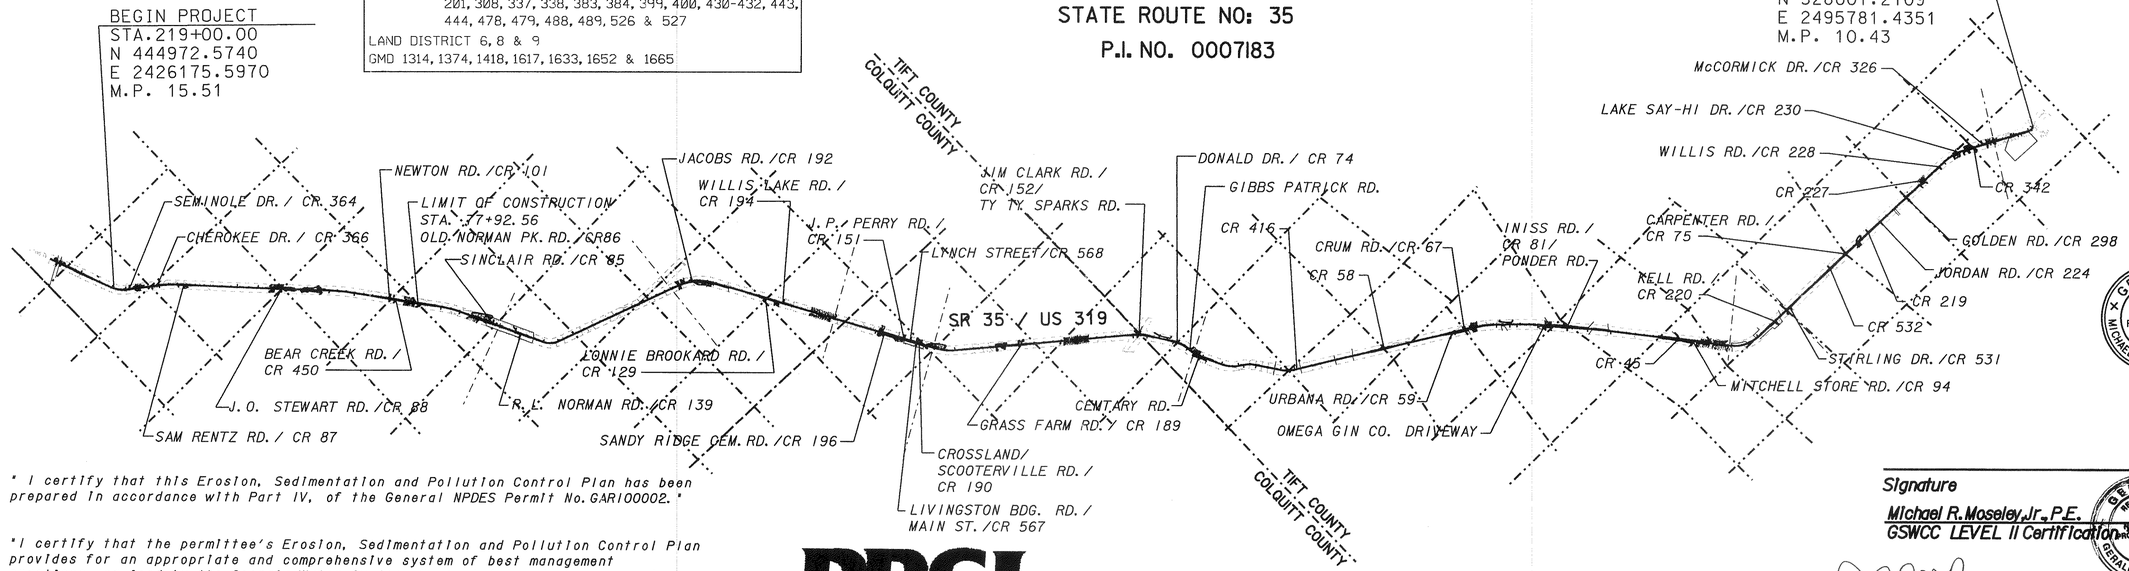

GEORGIA REGISTERED No. 30086 PROFESSIONAL ENGINEER MICHAEL R. MOSELEY JR.

PBS&J

SCALE IN FEET
0 4000 8000 16000

"I certify that this Erosion, Sedimentation and Pollution Control Plan has been prepared in accordance with Part IV, of the General NPDES Permit No.GAR100002."

"I certify that the permittee's Erosion, Sedimentation and Pollution Control Plan provides for an appropriate and comprehensive system of best management practices required by the Georgia Water Quality Control Act and the document "Manual for Erosion and Sediment Control in Georgia" (Manual) published by the State Soil and Water Conservation Commission as of January 1 of the year in which the land disturbing activity was permitted, provides for the sampling of the receiving water(s) or the sampling of the storm water outfalls and that the designed system of best management practices and sampling methods is expected to meet the requirements contained in the General NPDES Permit No. GAR100002."

"I certify that the permittee's Erosion, Sedimentation and Pollution Control Plan provides for the monitoring of: (a) all perennial and intermittent streams and other water bodies shown on the USGS topographic map and all other field verified perennial and intermittent streams and other water bodies, or (b) where any such specific identified perennial or intermittent stream and other water body is not proposed to be sampled, I have determined in my professional judgment, utilizing the factors required in the General NPDES Permit No. GAR 100002, that the increase in the turbidity of each specific identified sampled receiving water will be representative of the increase in the turbidity of a specific identified un-sampled receiving water."

"I certify under penalty of law that this document and all attachments were prepared under my direction or supervision in accordance with a system designed to assure that the certified personnel properly gather and evaluate the information submitted. Based on my inquiry of the person or persons who manage the system, or those persons directly responsible for gathering the information, the information submitted is, to the best of my knowledge and belief, true, accurate, and complete. I am aware that there are significant penalties for submitting false information, including the possibility of fine and imprisonment for knowing violations."

"I certify under penalty of law that this plan was prepared after a site visit to the location described herein by myself or my authorized agent, under my supervision."

Signature
Michael R. Moseley, Jr., P.E.
GSWCC LEVEL II Certification #0000007827

GEORGIA REGISTERED No. 44443 ENGINEER GERALD MARTIN ROSS

Signature
Gerald M. Ross, P.E, GSWCC LEVEL II Certification #0000044443

PLANS COMPLETED 3-30-2012
REVISIONS

DATE	PAGE NUMBER	SIGNATURE	GSWCC LEVEL II #

CSSTP–0007–00(183) COLQUITT/TIFT COUNTIES