# VOID

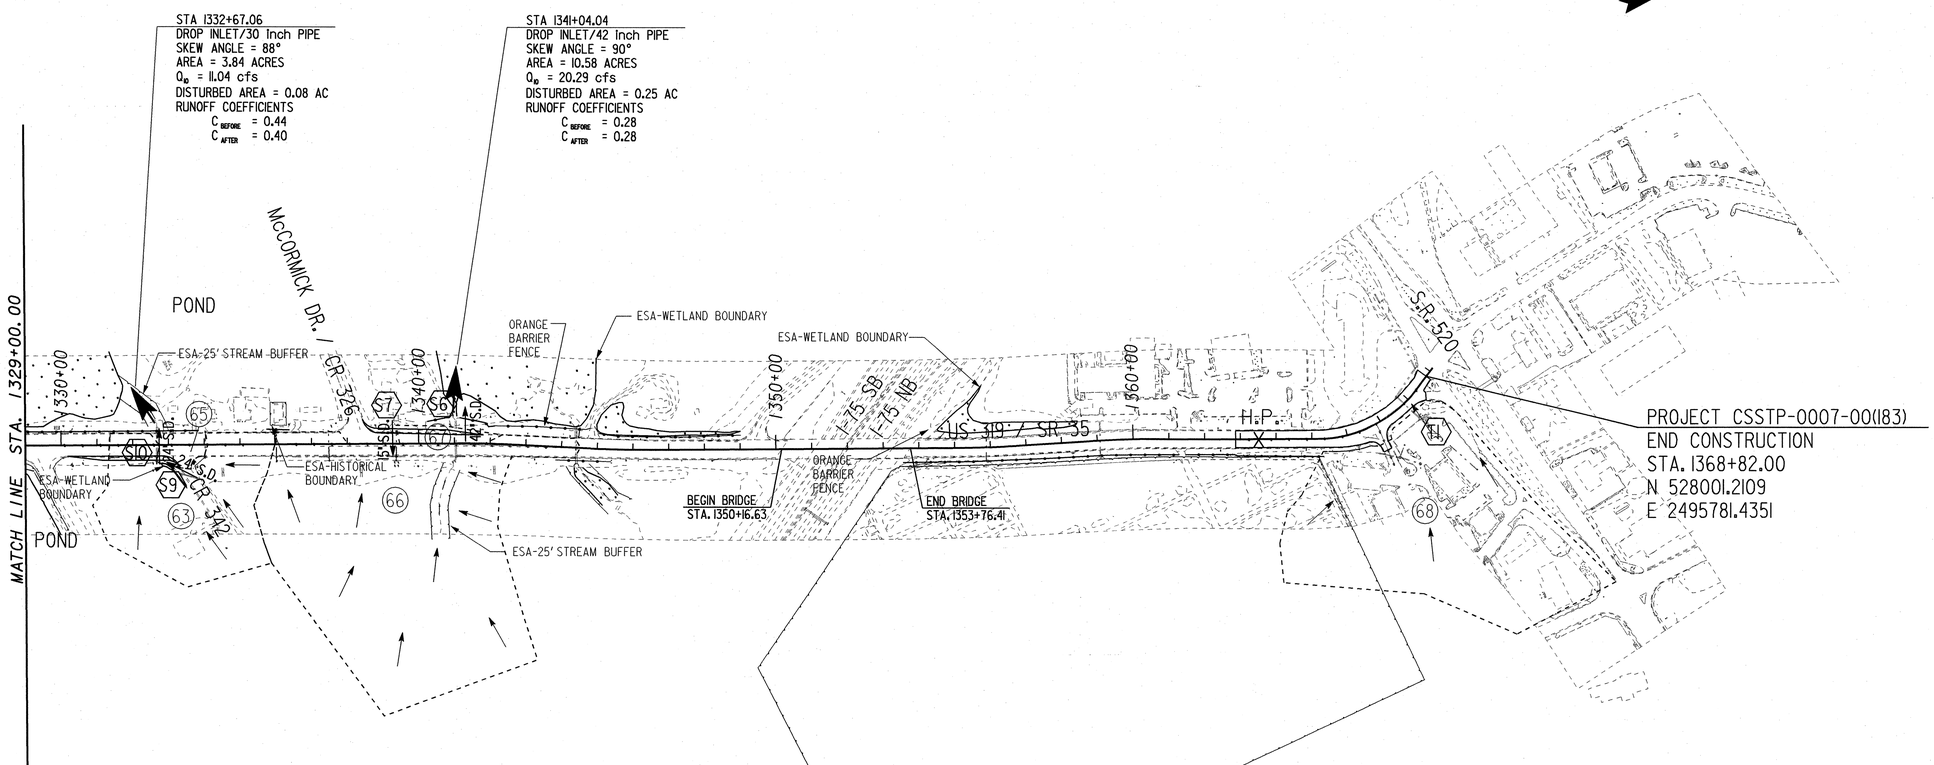


| STRUCTURE NUMBER | STRUCTURE SIZE | AREAS CONTRIBUTING | TOTAL AREA ACRES | $Q_o$ (CFS) |
|---|---|---|---|---|
| S6 | 42" | 66, 67 | 10.58 | 20.29 |
| S7 | 15" | 67 | 0.27 | 1.53 |
| S9 | 24" | 63 | 10.05 | 6.65 |
| S10 | 24" | 63, 65 | 3.84 | 11.04 |
| T1 | 30" | 68 | 7.51 | 27.34 |

| DRAINAGE AREA | AREA ACRES |
|---|---|
| 63 | 3.68 |
| 65 | 0.16 |
| 66 | 10.31 |
| 67 | 0.27 |
| 68 | 7.51 |

THIS PROJECT HAS A TOTAL AREA OF 169.32 ACRES
AND THE EXPECTED DISTURBED AREA IS 62.44 ACRES

RECEIVING WATERS FOR OUTFALLS FROM
STA. 1329+00 TO STA. 1368+82 IS A TRIBUTARY OF LITTLE RIVER

GSWCC LEVEL II Certification #0000007827

PBSJ

SCALE IN FEET
0 200 400 800

REVISION DATES

STATE OF GEORGIA
DEPARTMENT OF TRANSPORTATION
OFFICE: TRAFFIC SAFETY AND DESIGN

**EROSION CONTROL**
**DRAINAGE AREA MAP**

US 319/SR 35
COLQUITT/TIFT COUNTIES

DRAWING No. 53-16

3/1/2007 GPLV