3/27/2012	1:52:14 PM	w:\TransDesign\Iplot\colortables\XeroxGREY.tbl	h:\GDOT\Safety Projects 2\0071183\dgn\0071183ER22_1.dgn[45-49, 54, 58, 60-62, 64]	STATE	PROJECT NUMBER	SHEET NO.	TOTAL SHEETS
USER:14427		w:\TransDesign\Iplot\pentables\Xerox_FS.pen		GA	CSSTP-0007-00(183)	736	812

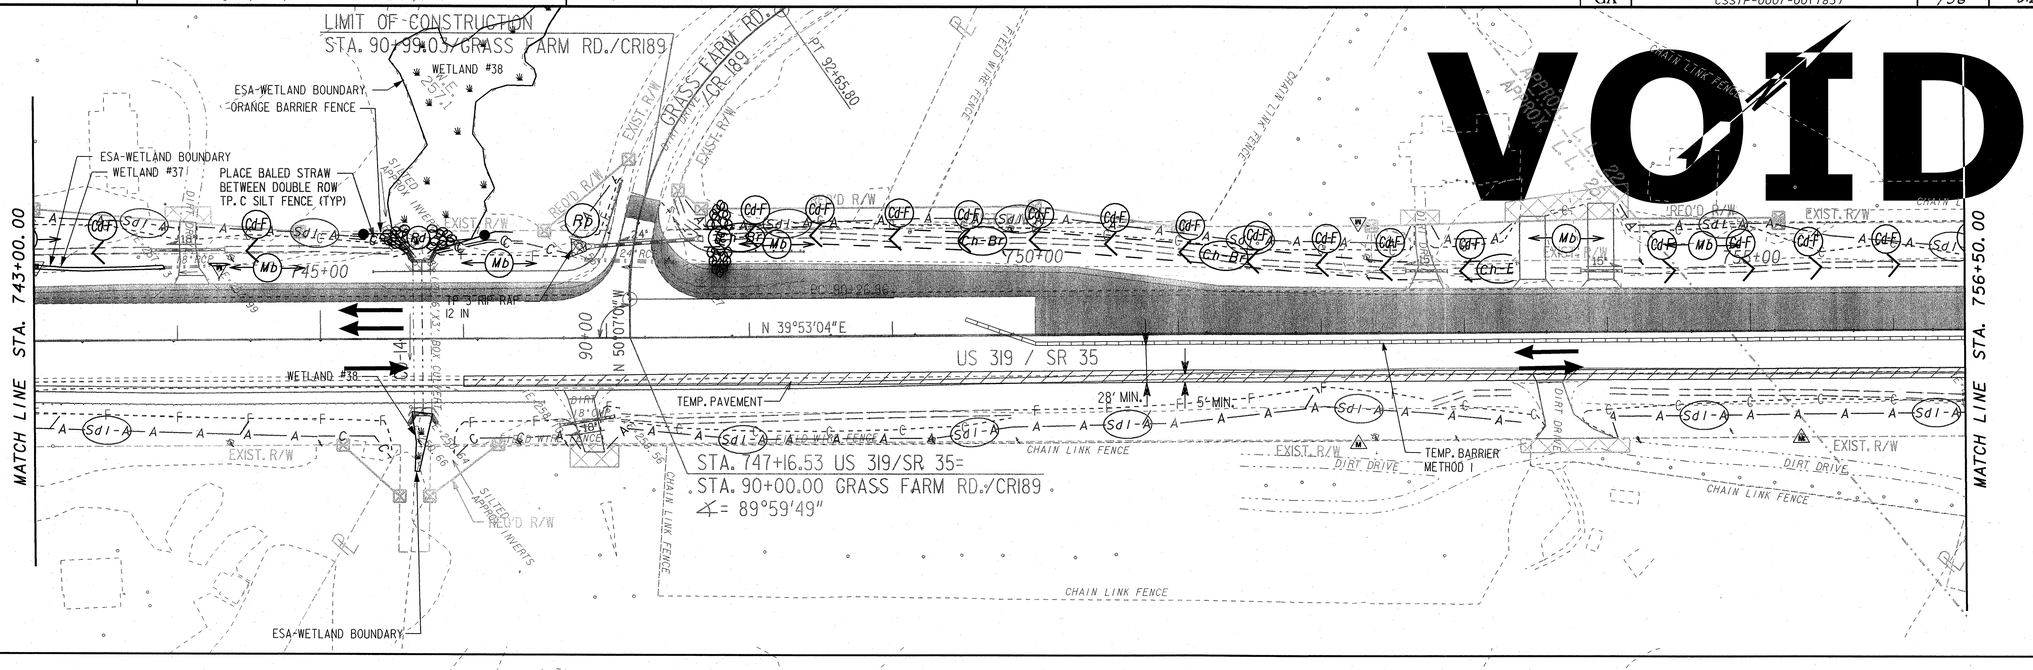

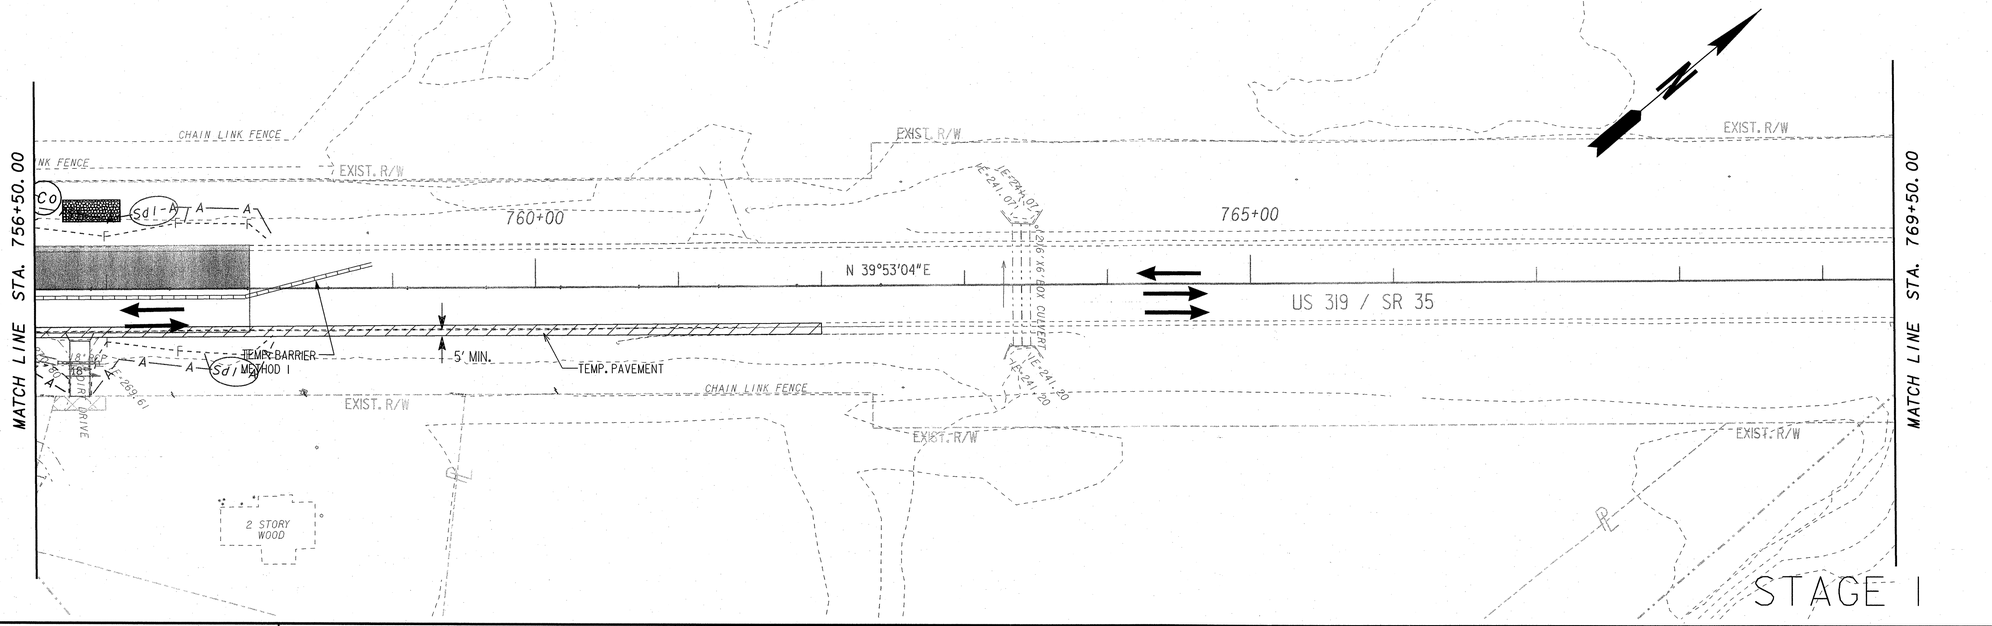

GSWCC LEVEL II Certification #0000007827

GEORGIA REGISTERED No. 30086 PROFESSIONAL ENGINEER MICHAEL R. MOSELEY, JR. 3/1/2012

PBS&J

SCALE IN FEET
0 50 100 200

REVISION DATES		

STATE OF GEORGIA
DEPARTMENT OF TRANSPORTATION
OFFICE: TRAFFIC SAFETY AND DESIGN

BMP LOCATION DETAILS

US 319/SR 35
COQUITT/TIFT COUNTIES

DRAWING No. 54-64

3/1/2007 GPLN