3/5/2012 slasseter	Mon Mar 05 15:08:52 2012	\\gdot-dsn1\gocfg\resources\Gdot2007_Klp.tbl	y:\007248\007248C01.dgn

STATE	PROJECT NUMBER	SHEET NO.	TOTAL SHEETS
GA	CSBRG-0007-00(248)	11	84

VOID

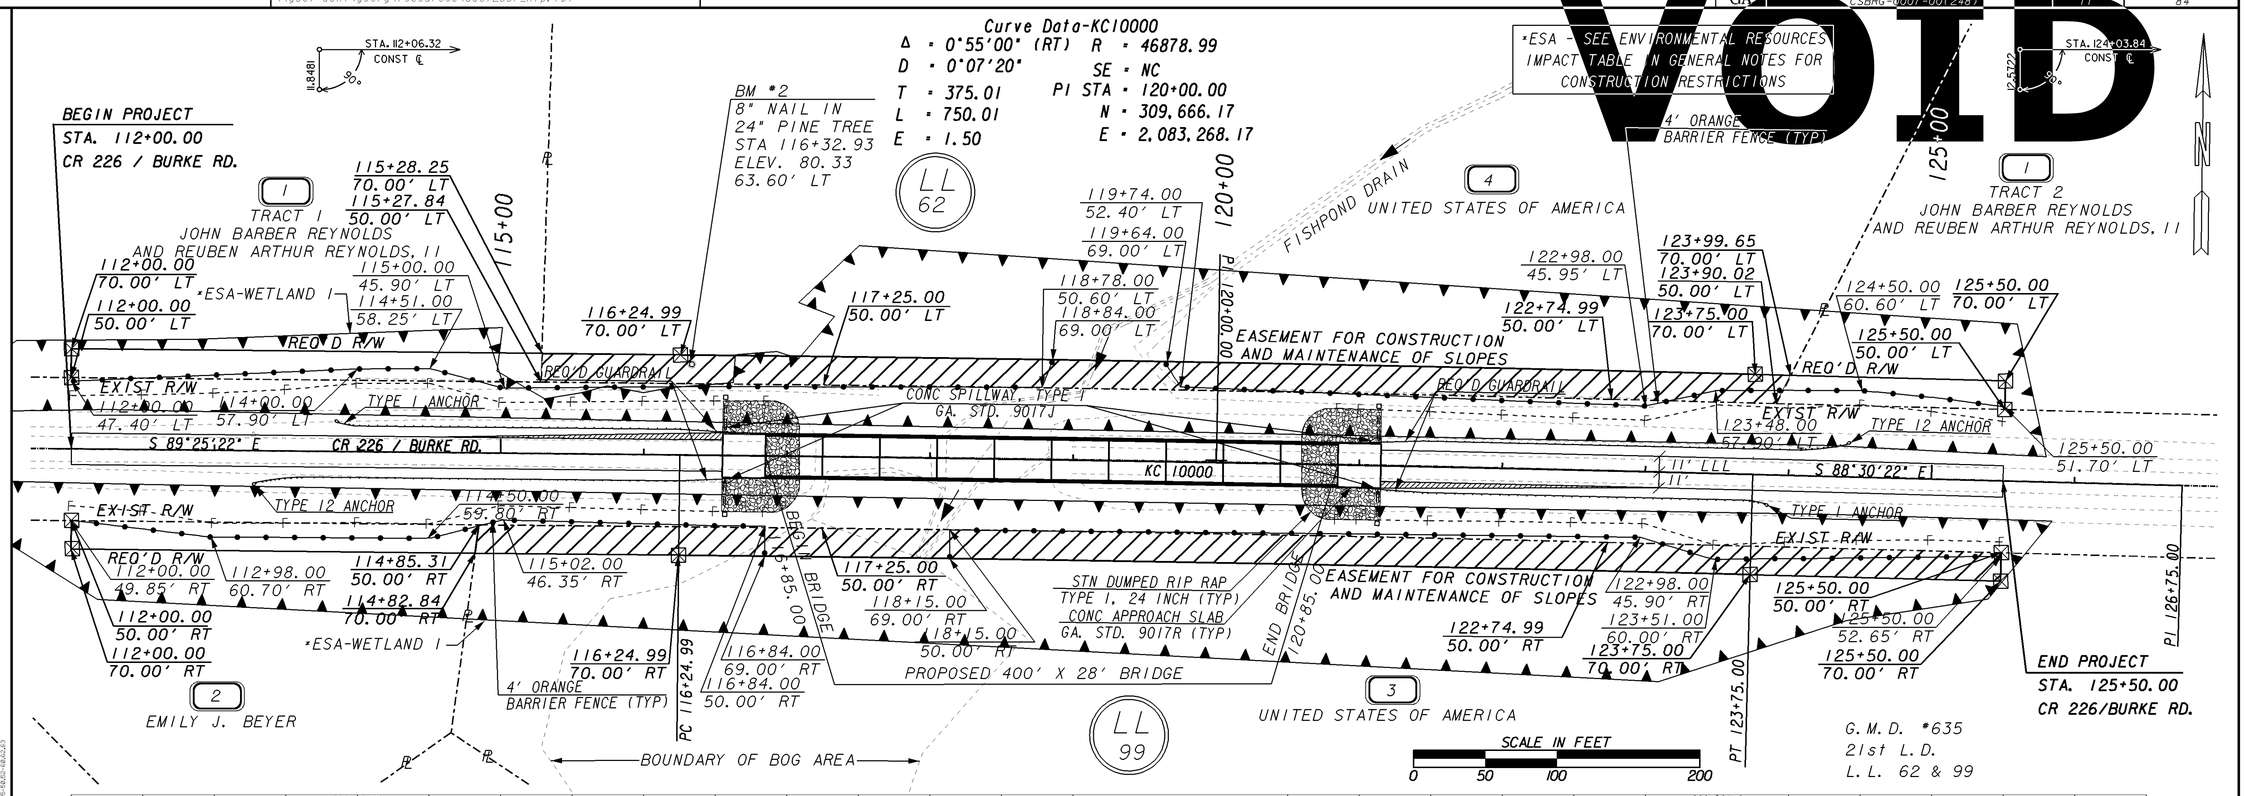

PROPERTY AND EXISTING R/W LINE	BEGIN LIMIT OF ACCESS.....BLA
REQUIRED R/W LINE	END LIMIT OF ACCESS.....ELA
CONSTRUCTION LIMITS	LIMIT OF ACCESS
EASEMENT FOR CONSTR & MAINTENANCE OF SLOPES	REQUIRED R/W AND LIMIT OF ACCESS
EASEMENT FOR CONSTR OF SLOPES	
EASEMENT FOR CONSTR OF DRIVES	

GEORGIA
DEPARTMENT OF TRANSPORTATION

REVISION DATES

STATE OF GEORGIA
DEPARTMENT OF TRANSPORTATION

OFFICE: DISTRICT 4

MAINLINE PLAN & PROFILE

CR 226 / BURKE RD
@ FISHPOND DRAIN

DRAWING NO. 13-001

1/5/2009 GR3EDG