7/16/2012 slasseter	Mon Jul 16 10:38:50 2012	\\gdot-dsn1\gocfg\resources\Gdot2007_Klp.tbl	y:\007248\007248C01.dgn

STATE	PROJECT NUMBER	SHEET NO.	TOTAL SHEETS
GA	CSBRG-0007-00(248)	11	84

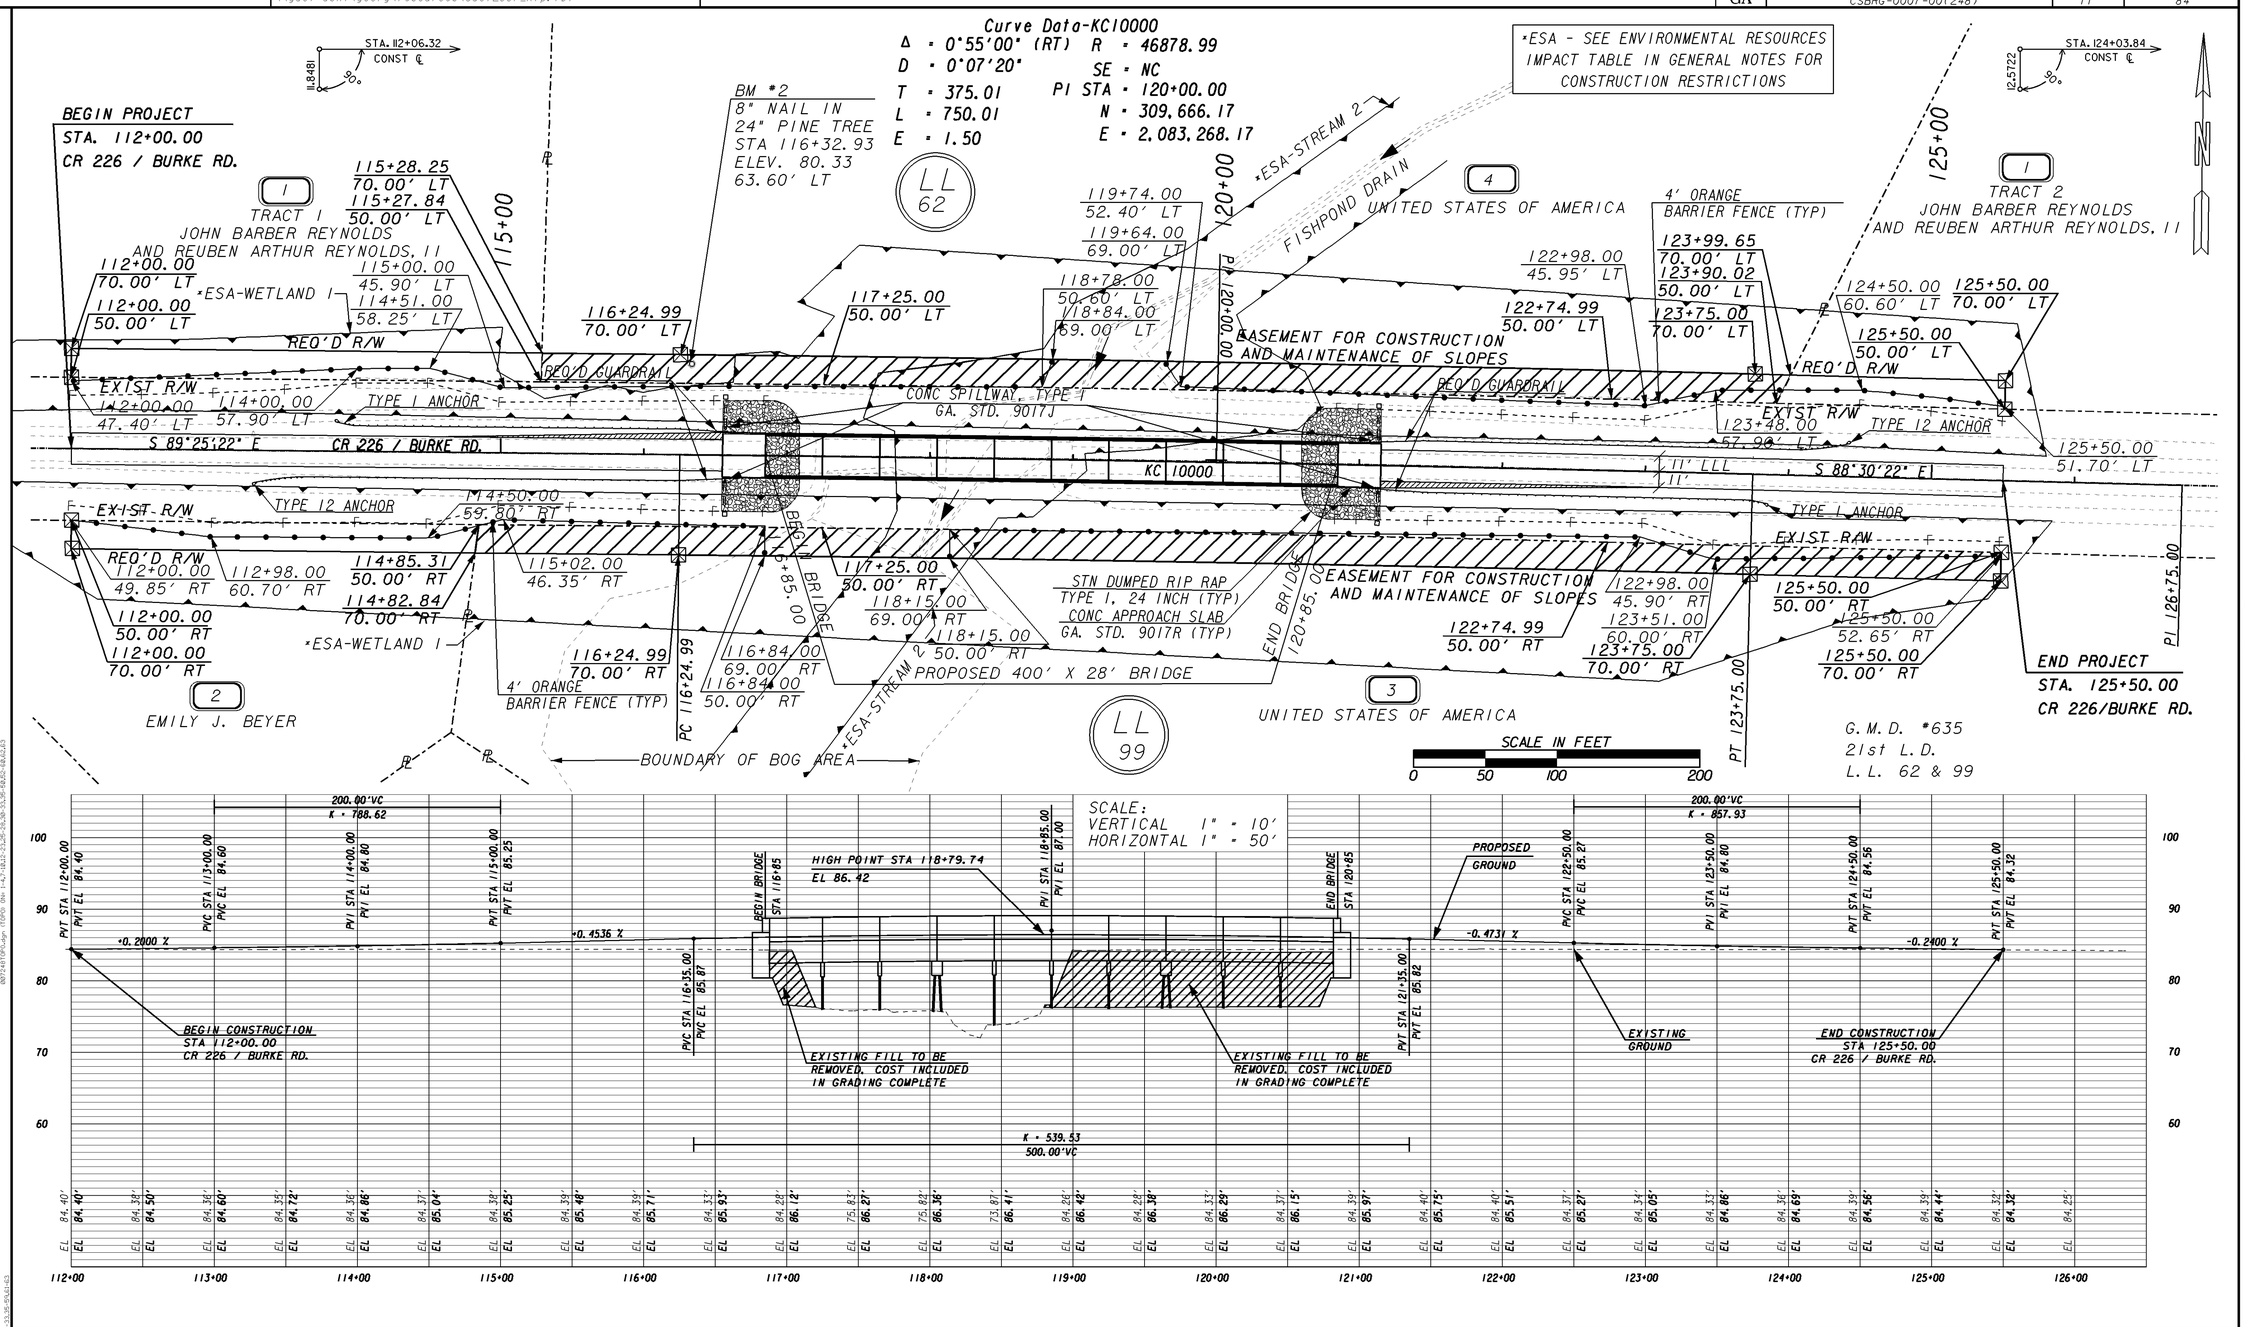

USE ON CONSTRUCTION

PROPERTY AND EXISTING R/W LINE
REQUIRED R/W LINE
CONSTRUCTION LIMITS
EASEMENT FOR CONSTR & MAINTENANCE OF SLOPES
EASEMENT FOR CONSTR OF SLOPES
EASEMENT FOR CONSTR OF DRIVES

BEGIN LIMIT OF ACCESS.....BLA
END LIMIT OF ACCESS.....ELA
LIMIT OF ACCESS
REQUIRED R/W AND LIMIT OF ACCESS

GEORGIA
DEPARTMENT OF TRANSPORTATION

REVISION DATES
6/7/2012
7/11/2012

STATE OF GEORGIA
DEPARTMENT OF TRANSPORTATION
OFFICE: DISTRICT 4

MAINLINE PLAN & PROFILE

CR 226 / BURKE RD
@ FISHPOND DRAIN

DRAWING No. 13-001

1/5/2009 GRJEDG