STATE	PROJECT NUMBER	SHEET NO.	TOTAL SHEETS
GA	CSBRG-0007-00(248)	79	84

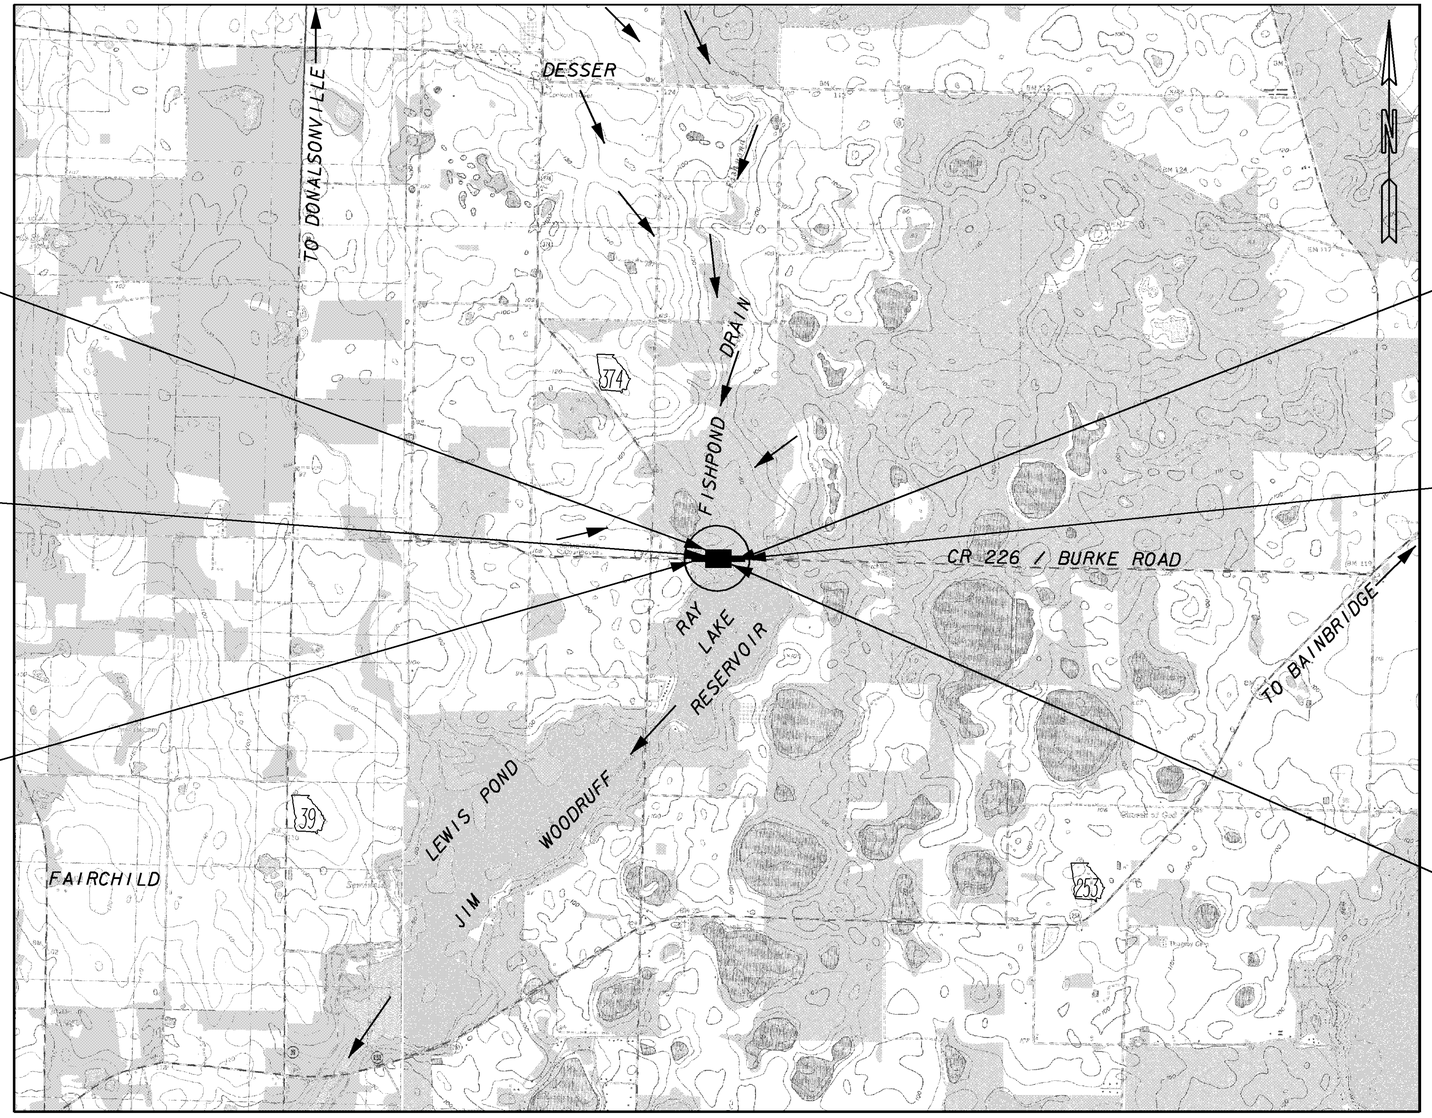

BEGIN BRIDGE
STA. 116+85.00

OUTFALL MONITORING
FEATURE NO. 1
PRIMARY
STA. 115+69.00
40' LT

BEGIN PROJECT
STA. 112+00.00

OUTFALL MONITORING
FEATURE NO. 2
ALTERNATE
STA. 122+15.00
40' RT

END PROJECT
STA. 125+50.00

END BRIDGE
STA. 120+85.00

RECEIVING WATERS: LAKE SEMINOLE

USE ON CONSTRUCTION

GEORGIA
DEPARTMENT OF TRANSPORTATION

SCALE IN FEET
0 2000 4000 8000

REVISION DATES		
5/14/2012		
7/11/2012		

STATE OF GEORGIA
DEPARTMENT OF TRANSPORTATION
OFFICE: DISTRICT 4

EROSION CONTROL PLANS
WATERSHED MAP

CR 226 / BURKE RD
@ FISHPOND DRAIN

DRAWING No. 55-001

GPLN