9/10/2013 1:39:23 PM \\GDOT-DSN1\GOPLOT\QCF\QGC.qcf jgrant V:\0007251\DGN\0007251ST03-1.prf

9/10/2013 Tue Sep 10 13:39:25 2013 jgrant	C:\TMP\000\Gdot-2012-40.TBL	V:\0007251\DGN\0007251ST03-1.dgn	STATE	PROJECT NUMBER	SHEET NO.	TOTAL SHEETS
			GA	CSNHS-0007-00(251)	59	477

ESA - SEE ENVIRONEMENTAL RESOURCES IMPACT TABLE IN GENERAL NOTES FOR CONSTRUCTION RESTRICTIONS.

VOID

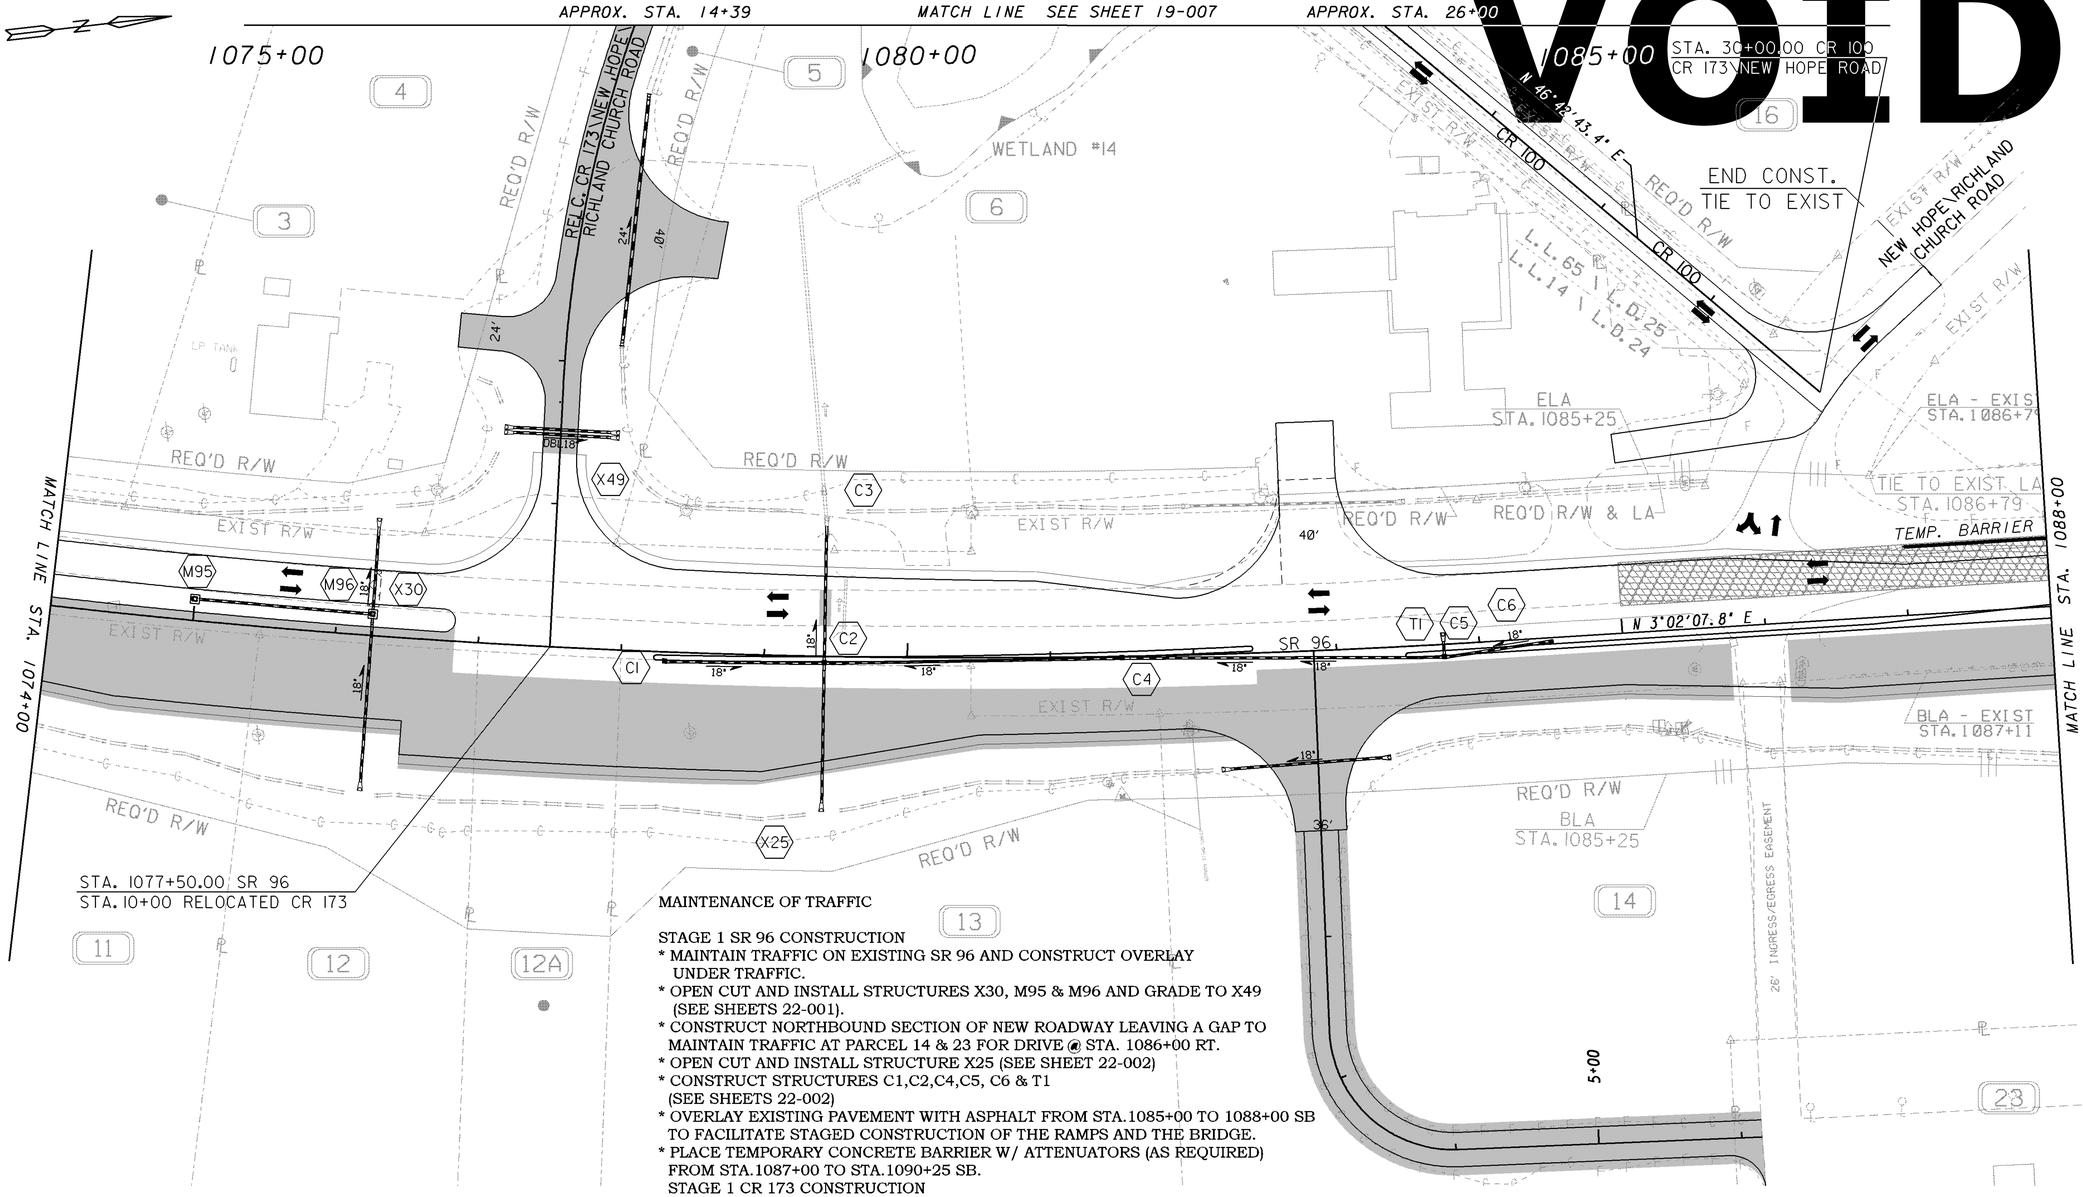

MAINTENANCE OF TRAFFIC

STAGE 1 SR 96 CONSTRUCTION
* MAINTAIN TRAFFIC ON EXISTING SR 96 AND CONSTRUCT OVERLAY UNDER TRAFFIC.
* OPEN CUT AND INSTALL STRUCTURES X30, M95 & M96 AND GRADE TO X49 (SEE SHEETS 22-001).
* CONSTRUCT NORTHBOUND SECTION OF NEW ROADWAY LEAVING A GAP TO MAINTAIN TRAFFIC AT PARCEL 14 & 23 FOR DRIVE @ STA. 1086+00 RT.
* OPEN CUT AND INSTALL STRUCTURE X25 (SEE SHEET 22-002)
* CONSTRUCT STRUCTURES C1,C2,C4,C5, C6 & T1 (SEE SHEETS 22-002)
* OVERLAY EXISTING PAVEMENT WITH ASPHALT FROM STA.1085+00 TO 1088+00 SB TO FACILITATE STAGED CONSTRUCTION OF THE RAMPS AND THE BRIDGE.
* PLACE TEMPORARY CONCRETE BARRIER W/ ATTENUATORS (AS REQUIRED) FROM STA.1087+00 TO STA.1090+25 SB.

STAGE 1 CR 173 CONSTRUCTION
* CONSTRUCT RELOCATED CR 173/NEW HOPE/RICHLAND CHURCH ROAD AS SHOWN
* CONSTRUCT RELOCATED DRIVEWAY AS SHOWN - PARCEL 14 & 23 (STA.1083+00 RT.)

LEGEND
- PERMANENT CONSTRUCTION - PHASE A
- PERMANENT CONSTRUCTION - PHASE B
- TEMPORARY PAVEMENT
- MILL & OVERLAY CONSTRUCTION
- MAINTENANCE OF TRAFFIC

LEGEND
- OVERLAY EXISTING PAVEMENT WITH LEVELING & 19mm SUPERPAVE TO RAISE GRADE AND FACILITATE CONSTRUCTION
  SEE STAGING CROSS SECTION FOR ADDITIONAL DETAIL.

GEORGIA
DEPARTMENT OF TRANSPORTATION

SCALE IN FEET
0 50 100 200

REVISION DATES

STATE OF GEORGIA
DEPARTMENT OF TRANSPORTATION
OFFICE: ROADWAY DESIGN

CONSTRUCTION STAGING STAGE 1

SR 96

DRAWING No. 19-003

3/1/2007 GPLN

9/10/2013 1:39:23 PM \\GDOT-DSN1\GOPLOT\QCF\QGC.qcf jgrant V:\0007251\DGN\0007251ST03-1.prf