5/2/2014 Fri May 02 11:01:45 2014	\\gdot-dsn1\gocfg\resources\Gdot-2012.tbl	V:\0007251\DGN\0007251ERX01-1.dgn	STATE	PROJECT NUMBER	SHEET NO.	TOTAL SHEETS
jgrant			GA	CSNHS-0007-00(251)	450	477

USE ON CONSTRUCTION 5/2/14

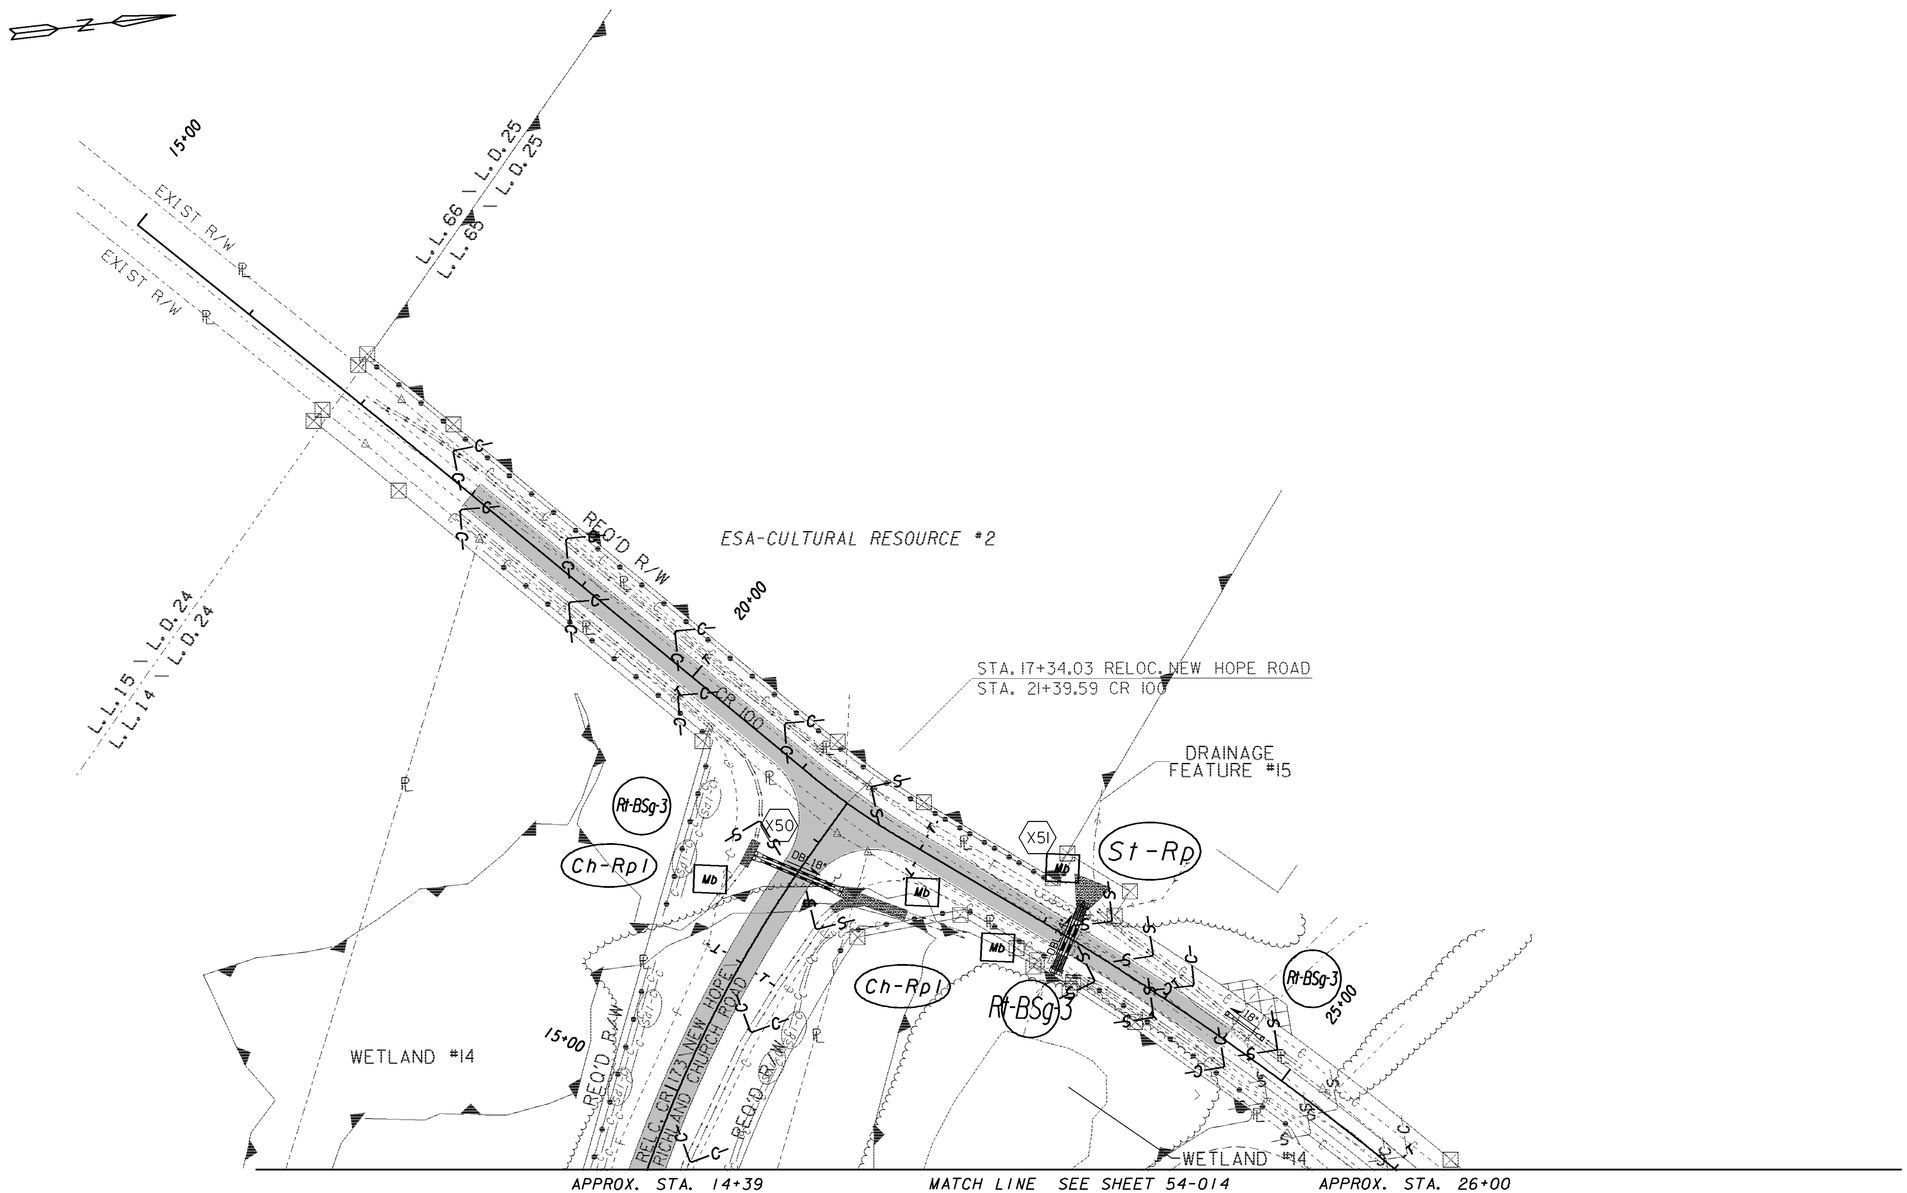

ESA - SEE ENVIRONEMENTAL RESOURCES IMPACT TABLE IN GENERAL NOTES FOR CONSTRUCTION RESTRICTIONS.

LEGEND

- PERMANENT CONSTRUCTION - PHASE A
- PERMANENT CONSTRUCTION - PHASE B
- TEMPORARY PAVEMENT
- MILL & OVERLAY CONSTRUCTION
- MAINTENANCE OF TRAFFIC

GEORGIA
DEPARTMENT OF TRANSPORTATION

SCALE IN FEET
0 50 100 200

REVISION DATES		
5/2/14		

STATE OF GEORGIA
DEPARTMENT OF TRANSPORTATION
OFFICE: ROADWAY DESIGN

BMP LOCATION DETAILS
STAGE I EROSION CONTROL
CR 100

DRAWING No. 54-018

3/1/2007 GPLN