STATE	PROJECT NUMBER	SHEET NO.	TOTAL SHEETS
GA	CSSTP-0007-00(273)	205	222

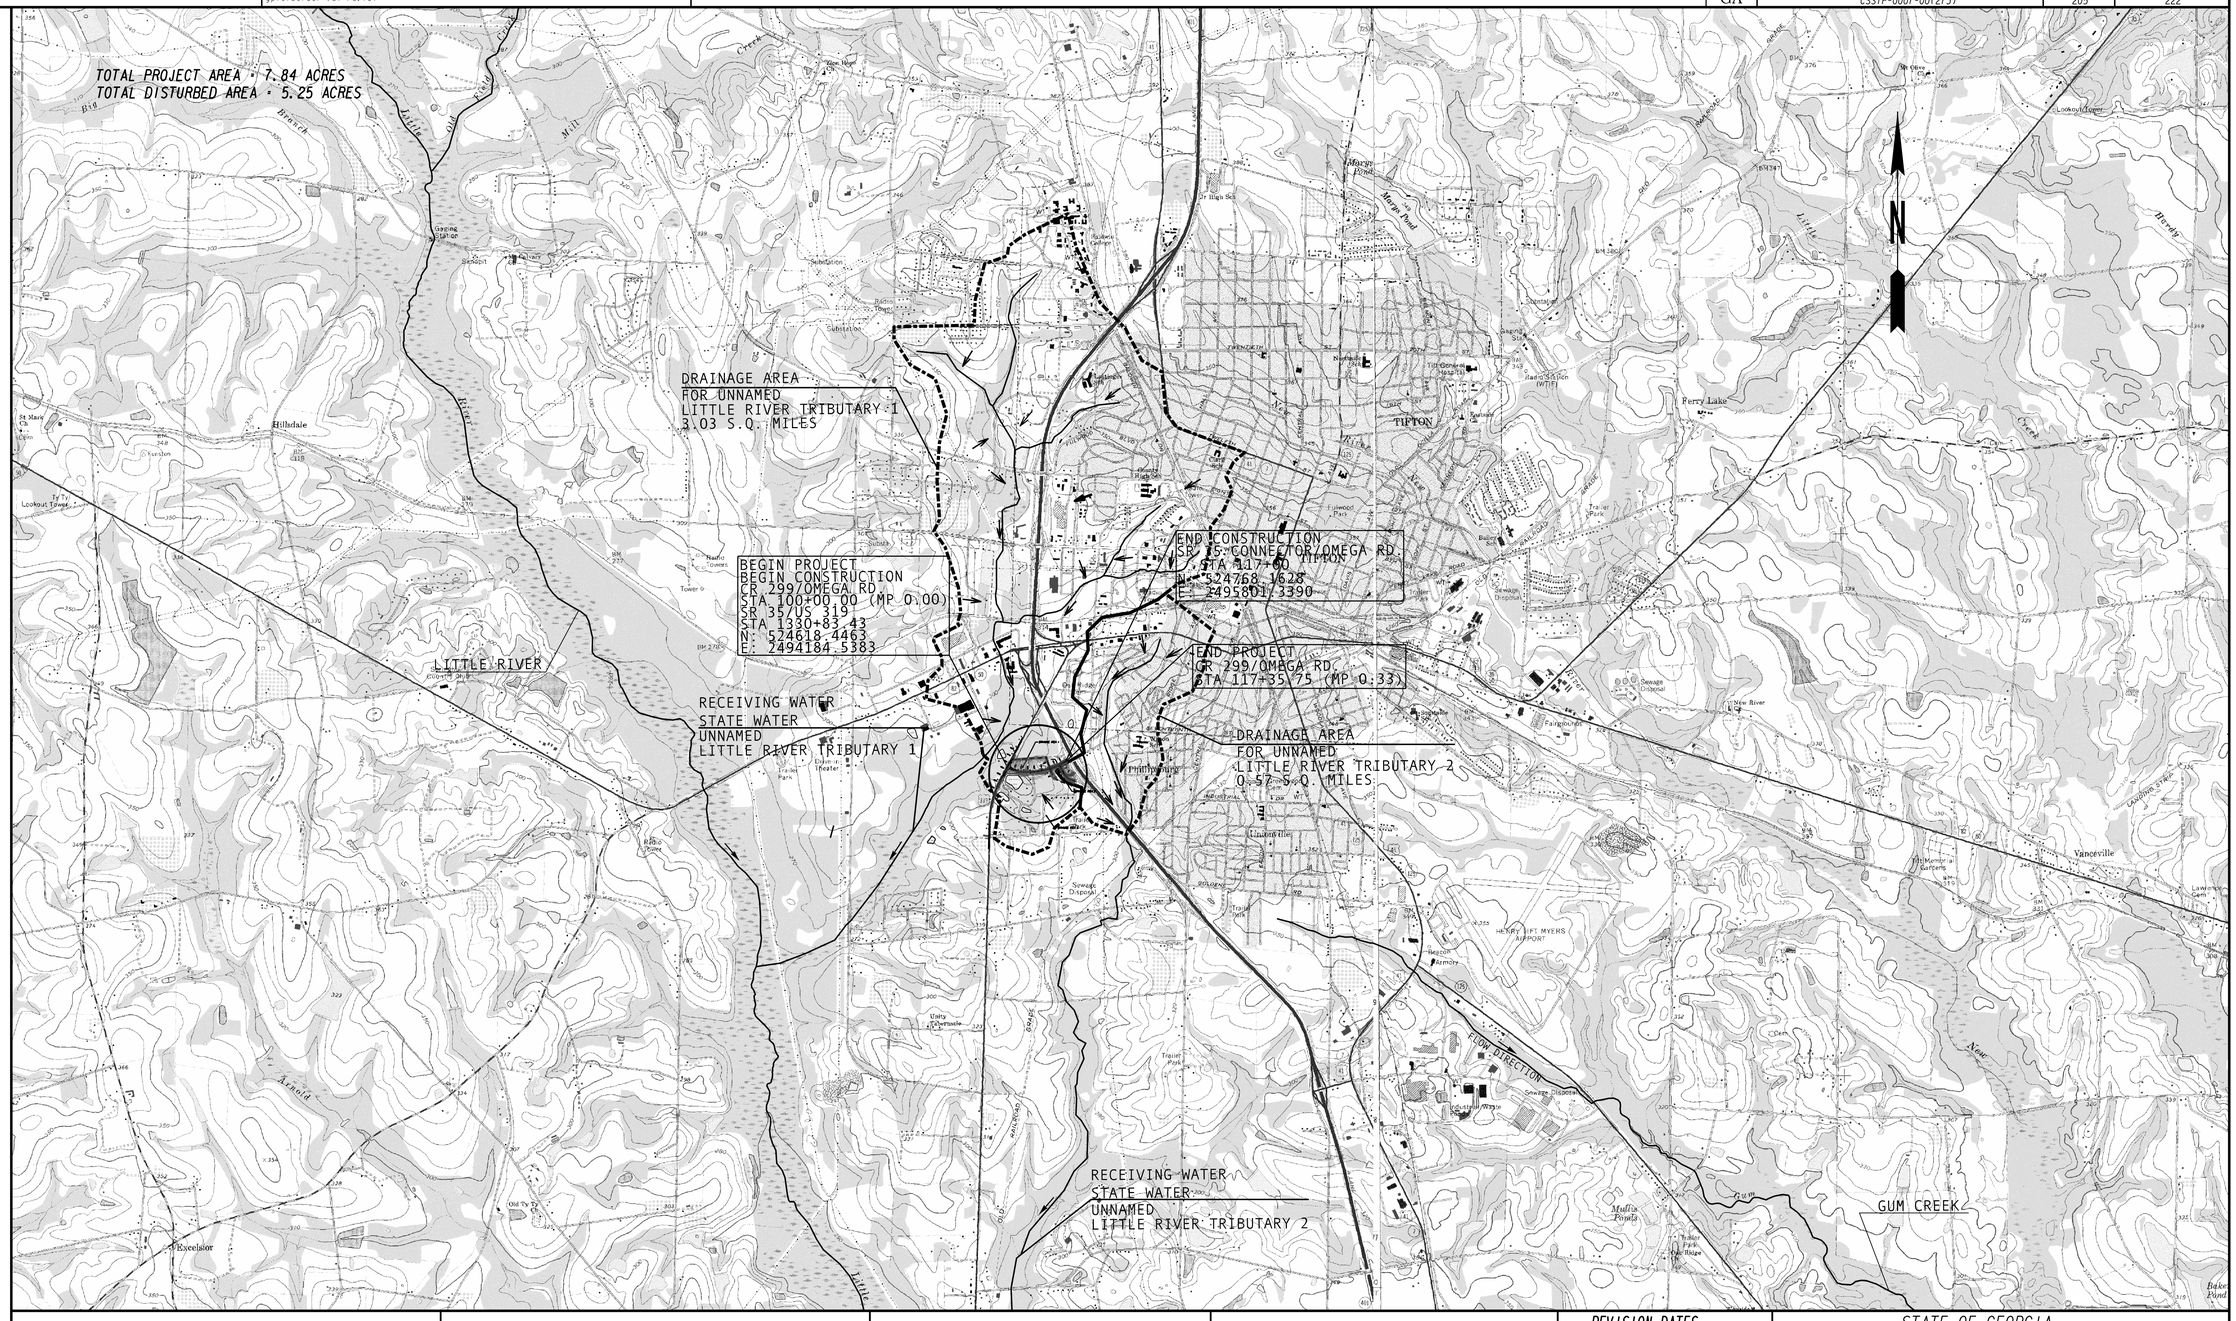

GEORGIA
DEPARTMENT OF TRANSPORTATION

SCALE IN FEET
0 2000 4000 8000

REVISION DATES		
10-3-14		

STATE OF GEORGIA
DEPARTMENT OF TRANSPORTATION
OFFICE: ROADWAY DESIGN

WATERSHED MAP

P.I. NO. 0007273
TIFT COUNTY

DRAWING No. 55-001

4/27/2012 GPLN