DATETIME$$$ TIME$$$ PRF DGN
$USER$ $$PENTABLE$$

COUNTY	PROJECT NUMBER	SHEET NO.	TOTAL SHEETS
COWETA	CSSTP-0007-00(307)	15	138

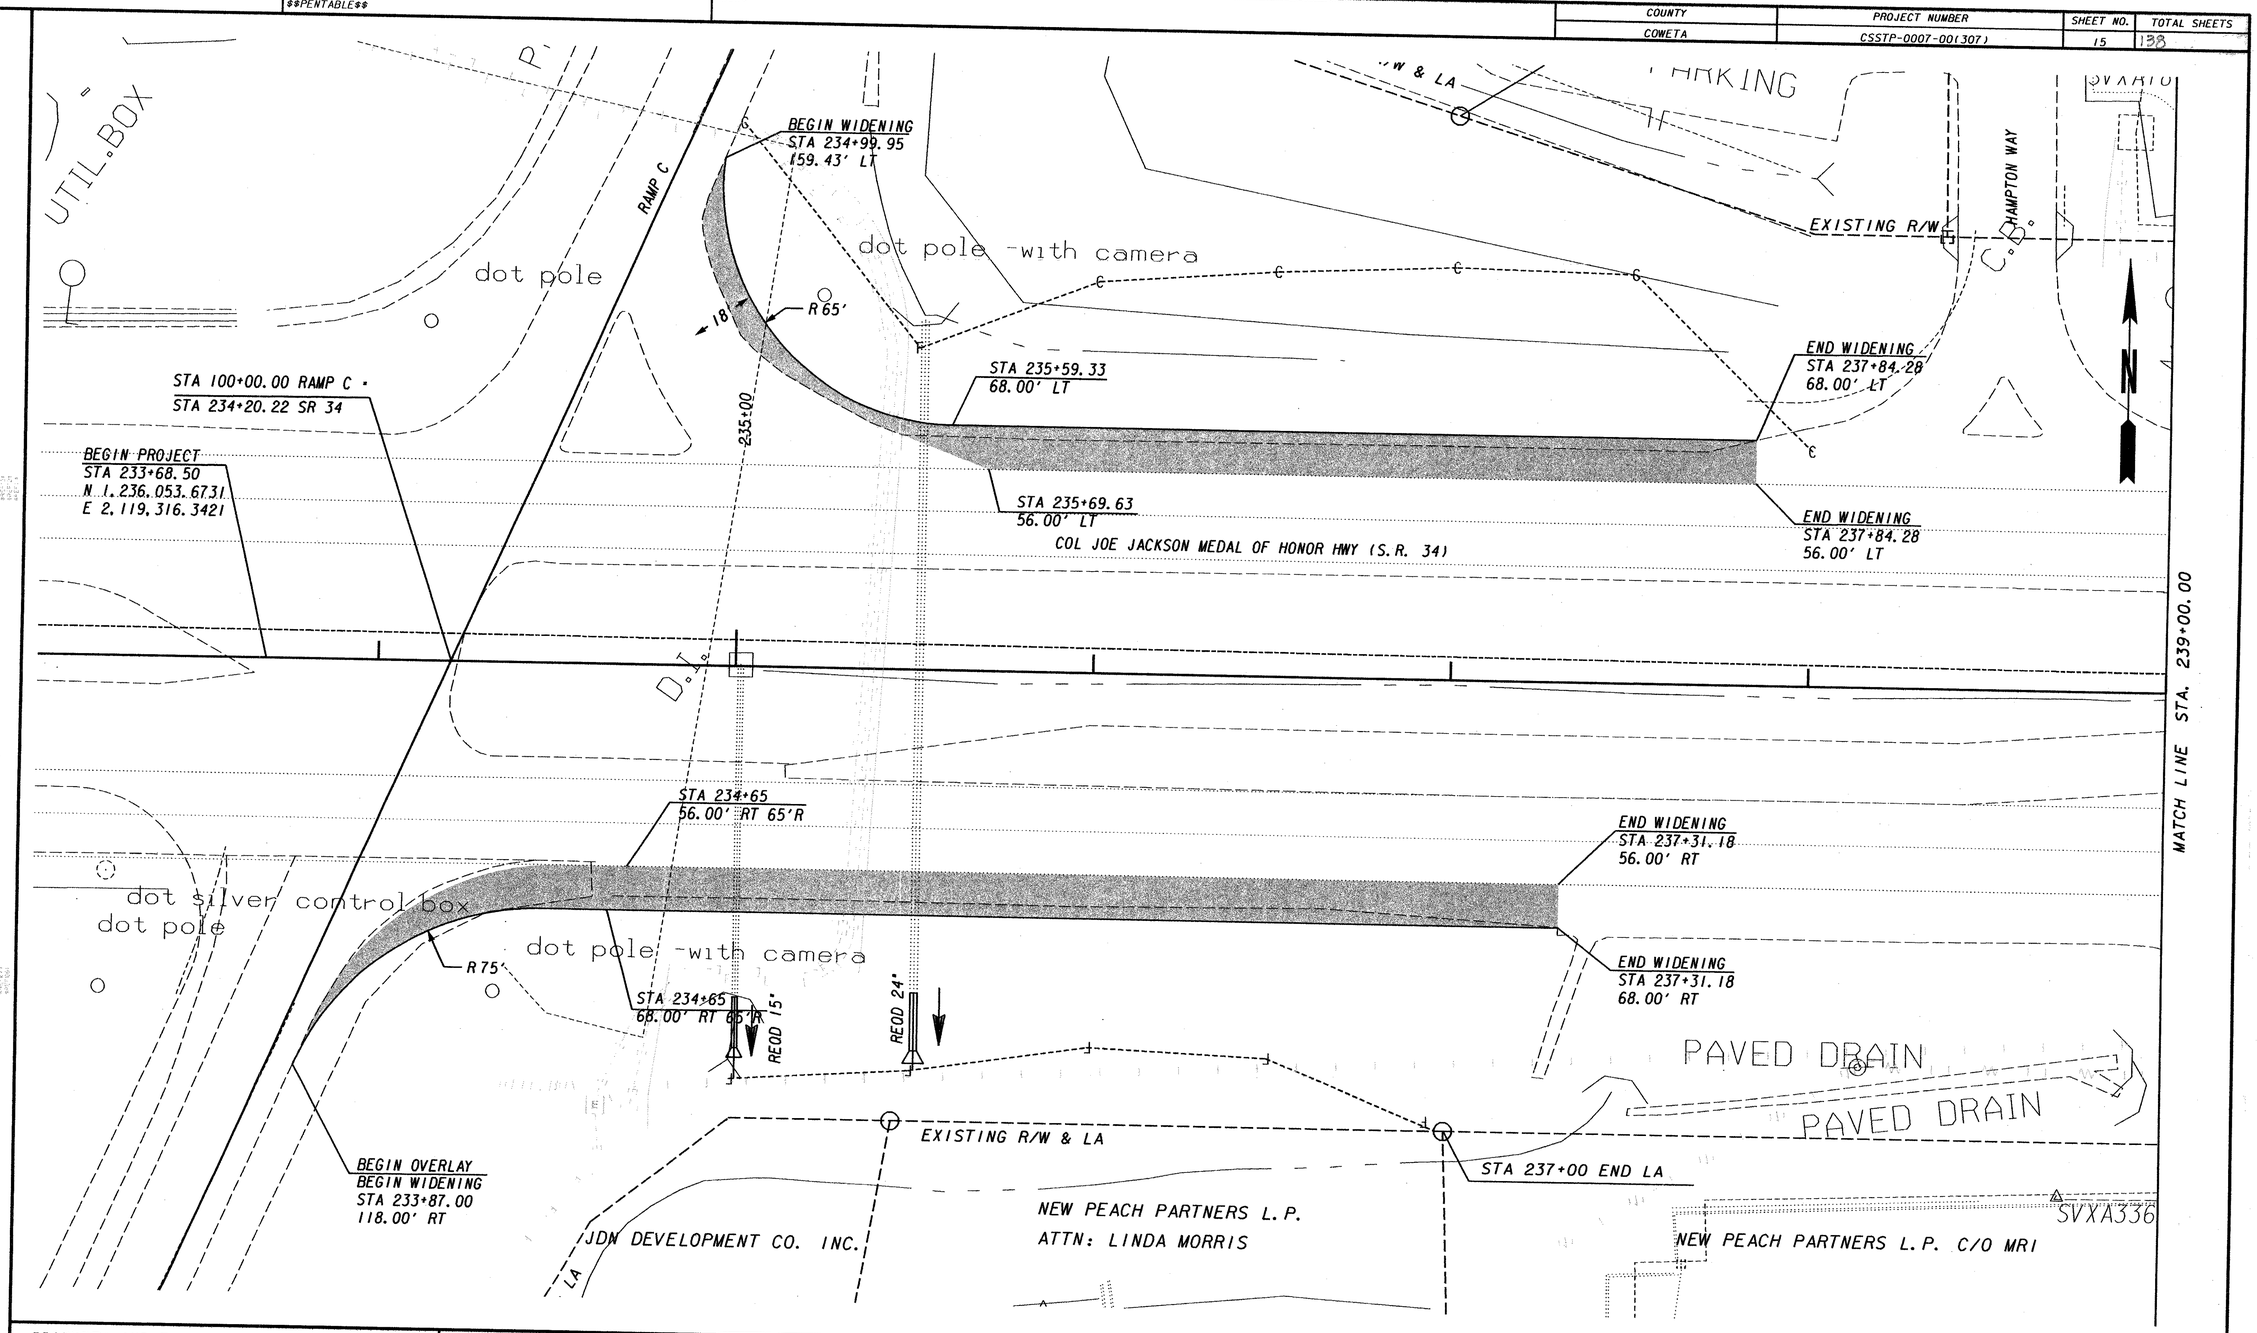

PROPERTY AND EXISTING R/W LINE
REQUIRED R/W LINE
CONSTRUCTION LIMITS
PROPOSED WIDING PAVEMENT

BEGIN LIMIT OF ACCESS.....BLA
END LIMIT OF ACCESS.....ELA
LIMIT OF ACCESS
R/W AND LIMIT OF ACCESS
OBLITERATE EXIST PAVT

KISINGER CAMPO & ASSOCIATES CORP.
1720 PEACHTREE ST., N.W., SUITE 1048
ATLANTA, GA 30309

SCALE IN FEET
0 20 40 80

REVISION DATES

STATE OF GEORGIA
DEPARTMENT OF TRANSPORTATION
OFFICE:

MAINLINE PLAN

DRAWING No. 13-01

GPLM
...\007307dgn\007307cp01.dgn 12/1/2005 12:46:40 PM