STATE	PROJECT NUMBER	SHEET NO.	TOTAL SHEETS
GA.	CSSTP-0007-00(307)	20	138

REVISION	DATES

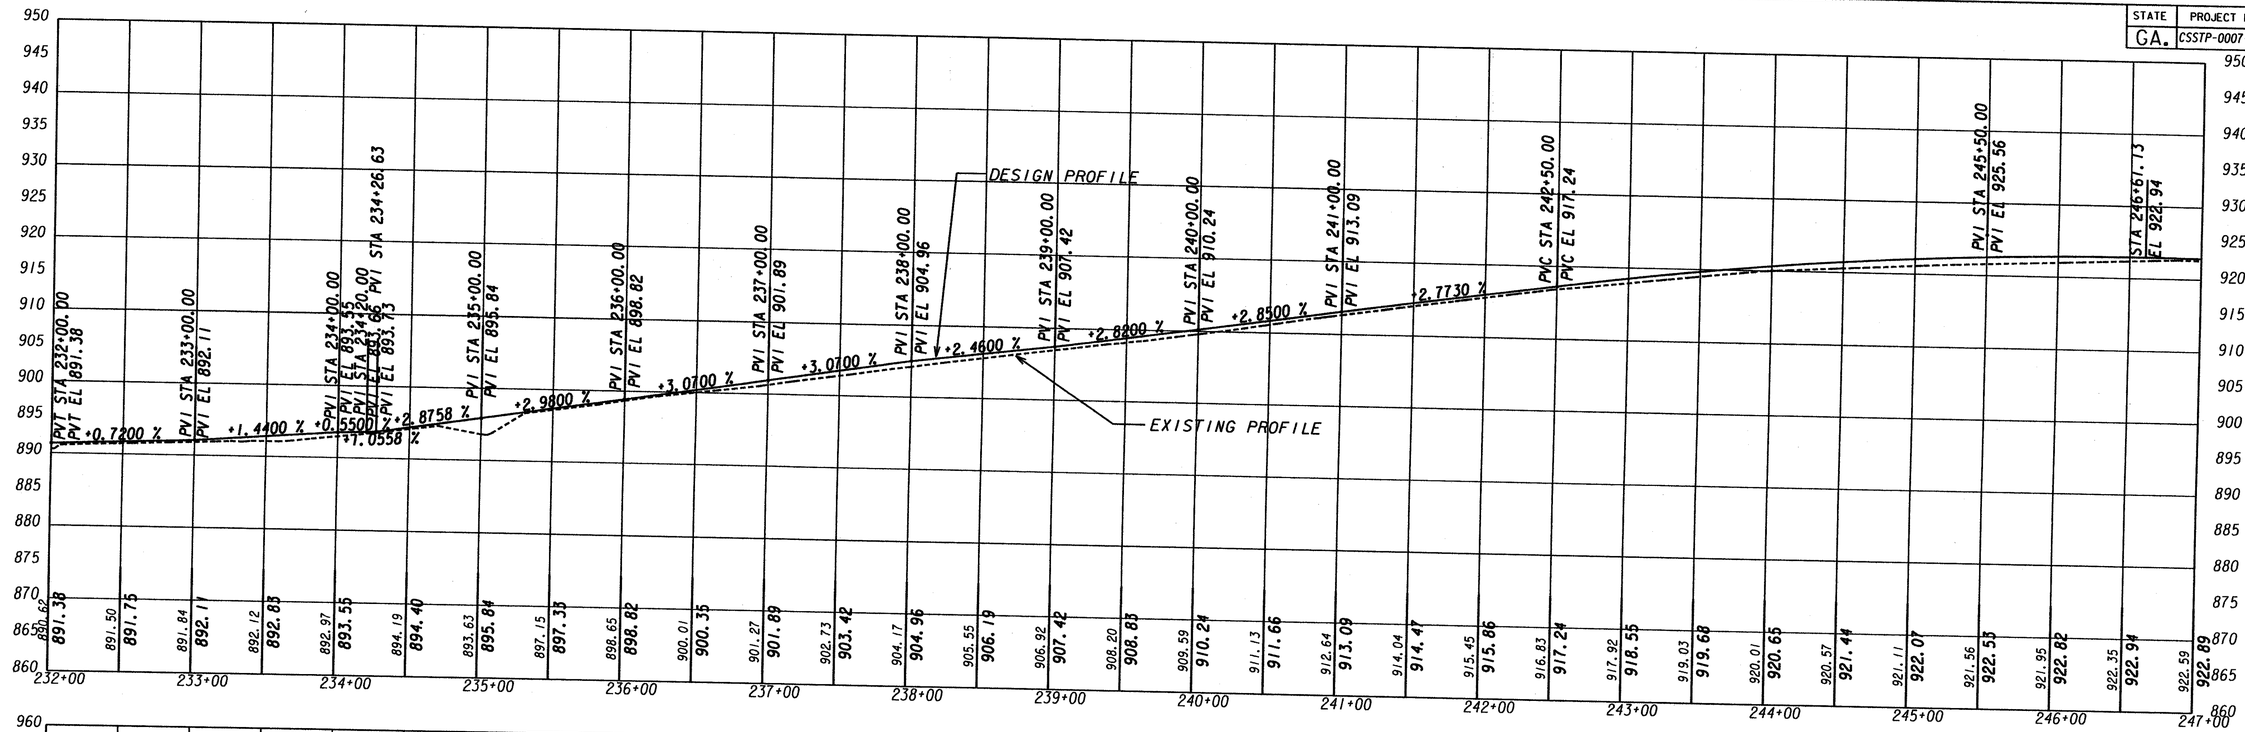

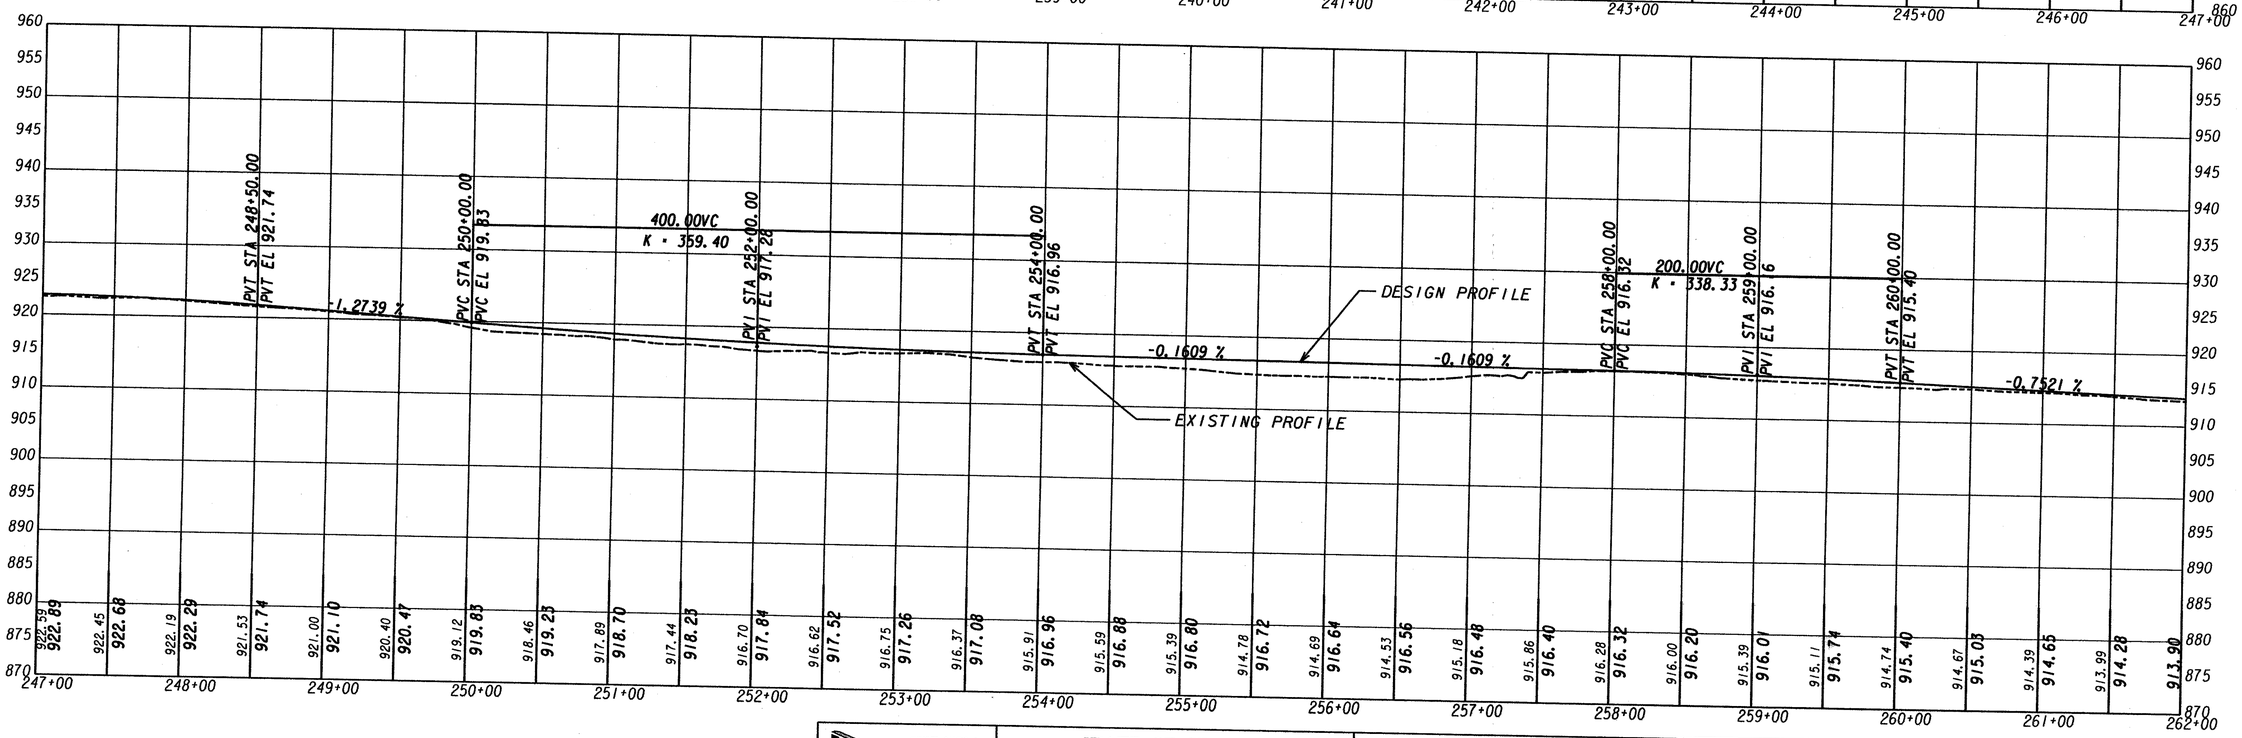

KISINGER CAMPO & ASSOCIATES CORP.
1720 PEACHTREE ST., N.W., SUITE 1040
ATLANTA, GA 30309

STATE OF GEORGIA
DEPARTMENT OF TRANSPORTATION
OFFICE OF DESIGN

SR 34 PROFILE

DRAWING No.
15-01

...\007307\Dgn\007307PR01.DGN 12/2/2005 9:04:03 AM