REVISION DATES	STATE	PROJECT NUMBER	SHEET NO.	TOTAL SHEETS
	GA.	CSSTP-0007-001307 I	24	138

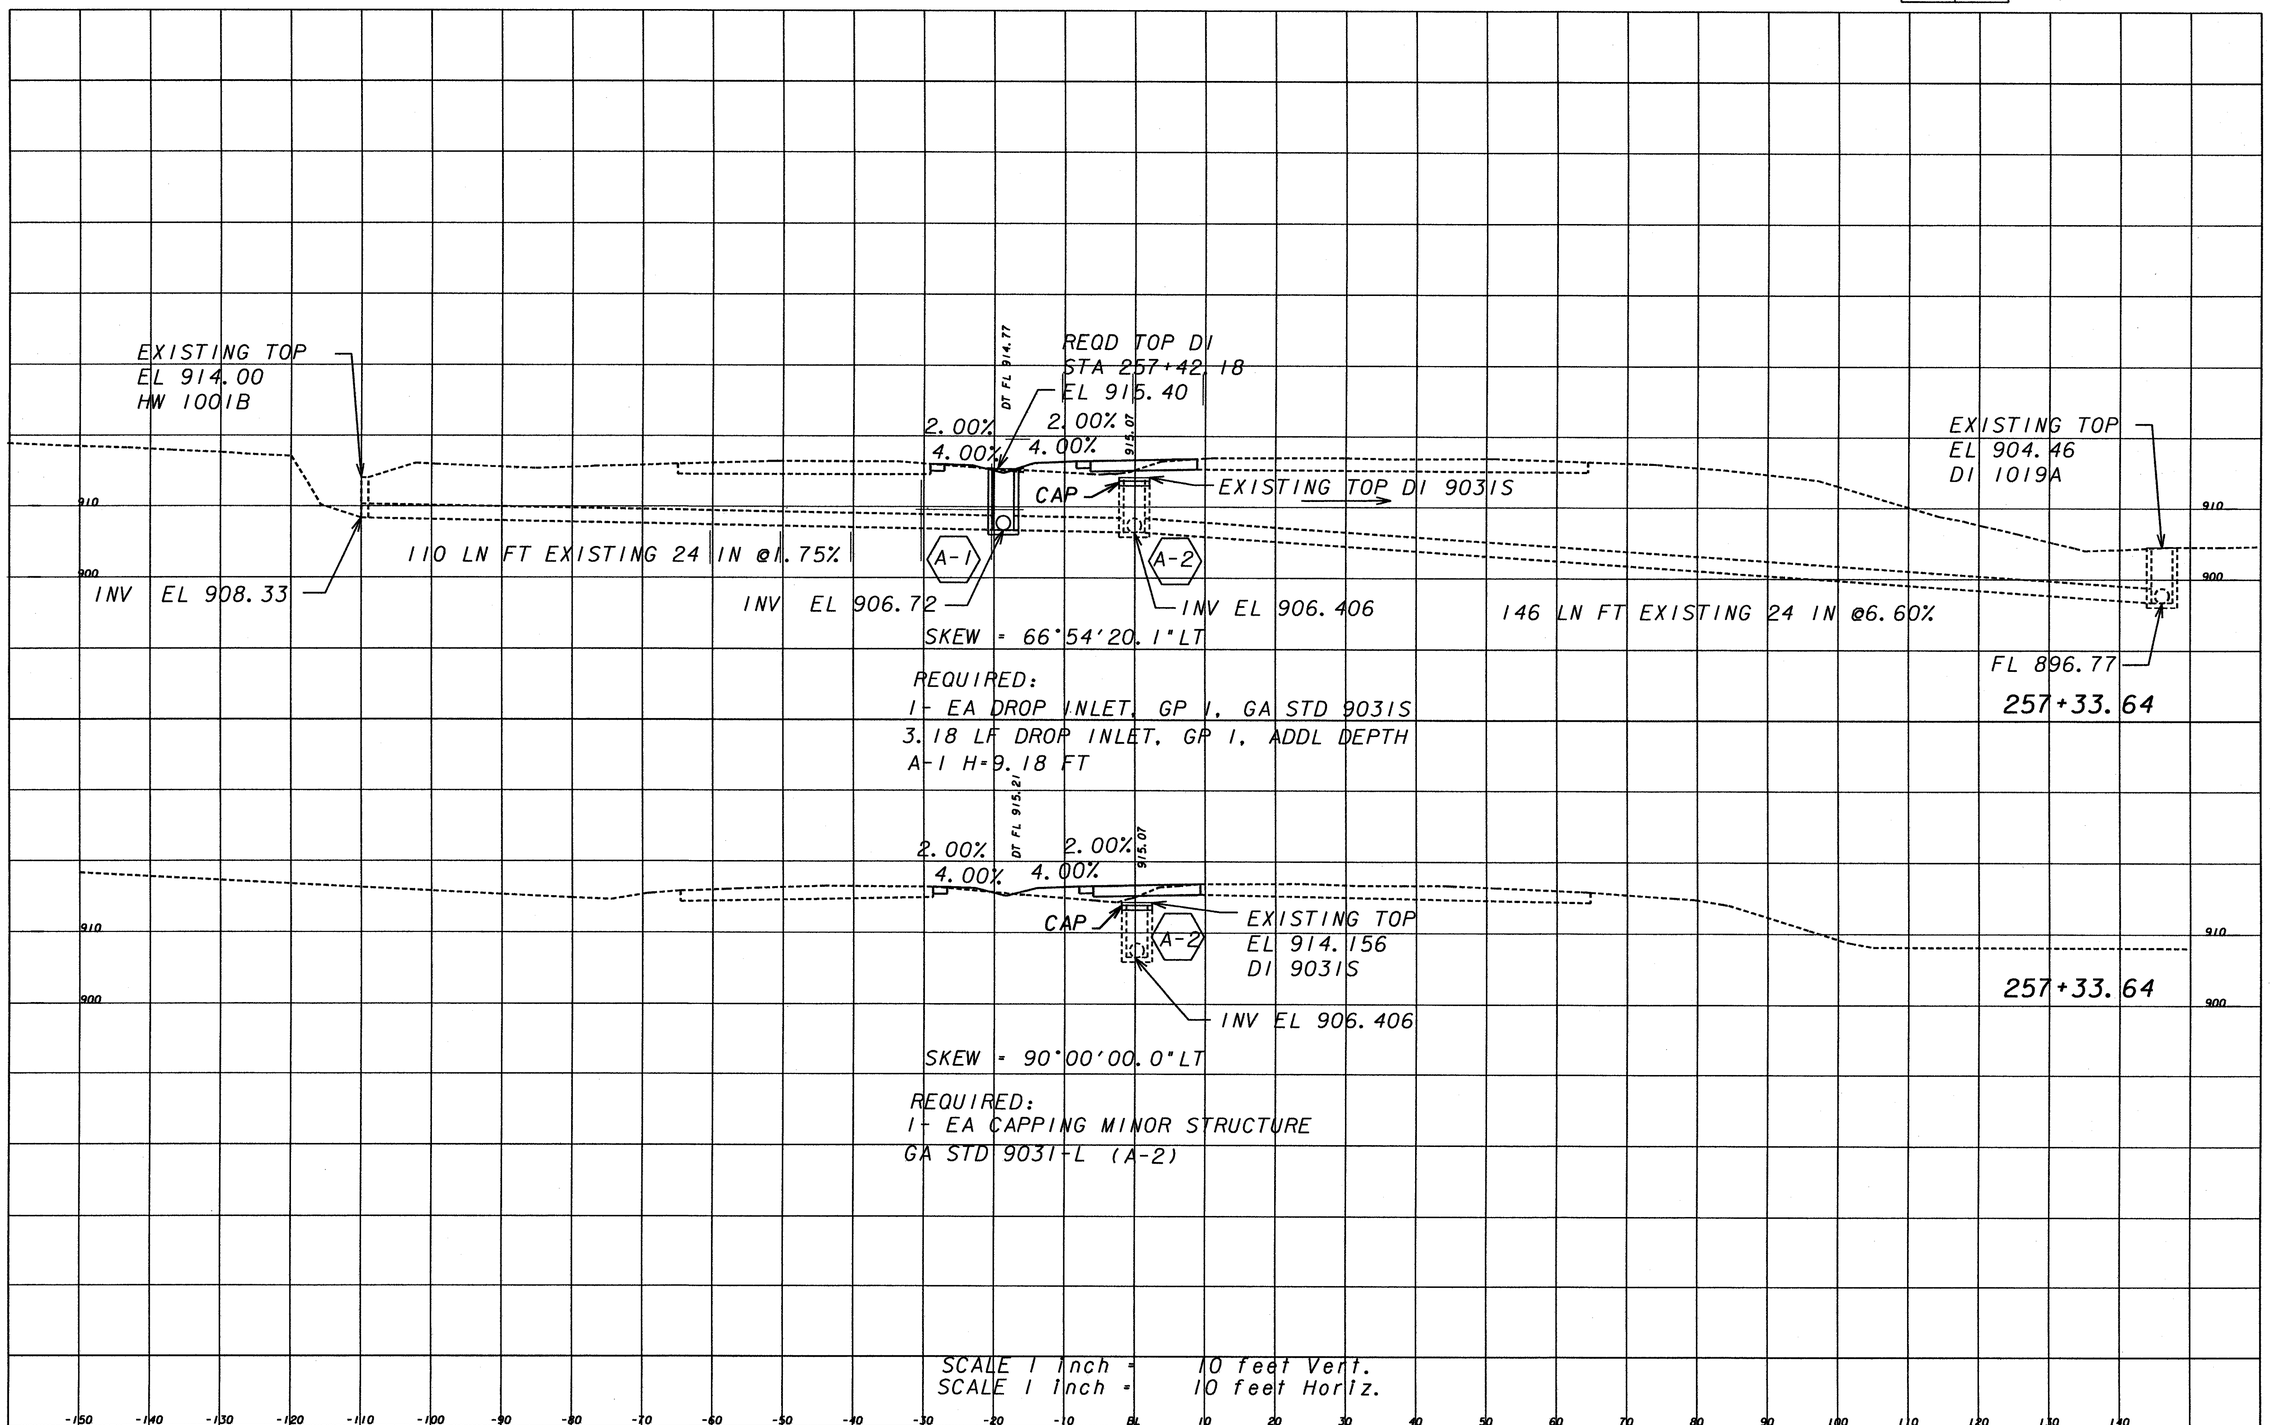

KISINGER CAMPO & ASSOCIATES CORP.
1720 PEACHTREE ST., N.W., SUITE 1048
ATLANTA, GA. 30309

STATE OF GEORGIA
DEPARTMENT OF TRANSPORTATION
OFFICE OF CONSULTANT DESIGN

PROJECT: SR 34/NEWNAN CROSSING BLVD
COUNTY: COWETA
DATE:

SR 53 DRINAGE CROSS SECTIONS

DRAWING No. 22-2

DGN
PRF