DATETIME$$$ TIME$$$ PRF
$USER$ $$PENTABLE$$ DGN

COUNTY	PROJECT NUMBER	SHEET NO.	TOTAL SHEETS
COWETA	CSSTP-0007-00(307)	42	138

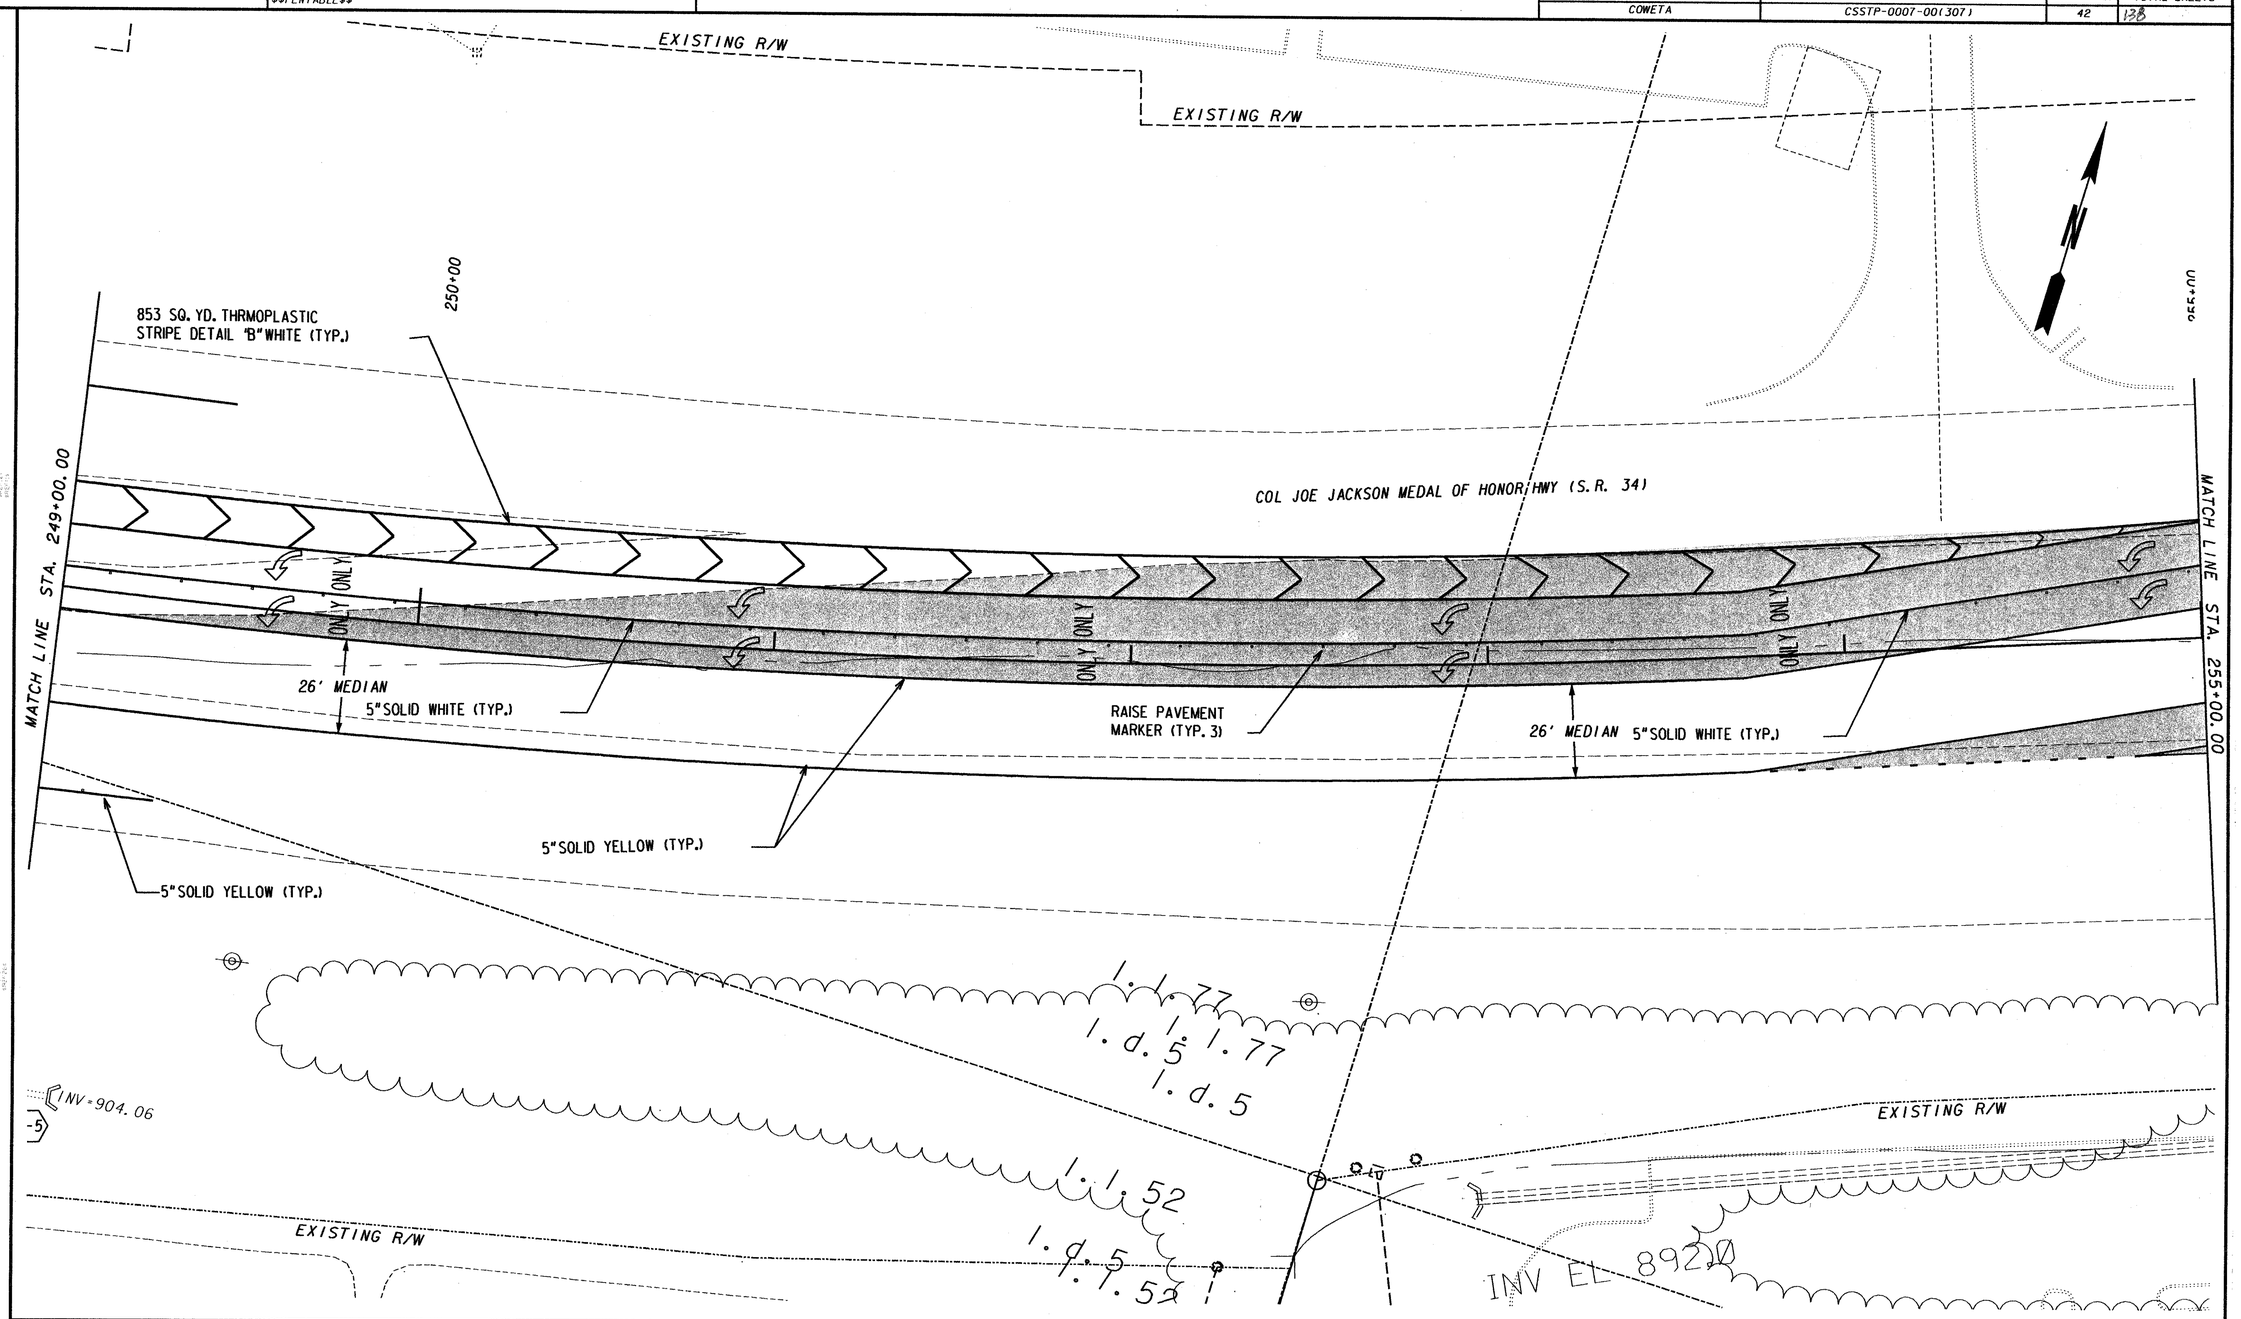

PROPERTY AND EXISTING R/W LINE
REQUIRED R/W LINE
CONSTRUCTION LIMITS
PROPOSED WIDING PAVEMENT

BEGIN LIMIT OF ACCESS.....BLA
END LIMIT OF ACCESS.....ELA
LIMIT OF ACCESS
R/W AND LIMIT OF ACCESS
OBLITERATE EXIST PAVT

KISINGER CAMPO & ASSOCIATES CORP.
1720 PEACHTREE ST., N.W., SUITE 1048
ATLANTA, GA 30309

SCALE IN FEET
0 20 40 80

REVISION DATES

STATE OF GEORGIA
DEPARTMENT OF TRANSPORTATION
OFFICE:
SIGNING AND MARKING PLANS

DRAWING No.
26-04

GPM
...\007307\dgn\007307sm04.dgn 12/1/2005 12:48:07 PM