VOID

NOTES:
PARCEL 10: CONTAMINATION IS ON SITE. CONTRACTOR SHALL IMPLEMENT THE BEST POSSIBLE ENGINEERING AND MANAGEMENT CONTROLS TO ENSURE ADEQUATE PROTECTION OF EMPLOYEE SAFETY IN ACCORDANCE WITH GEORGIA'S RULES FOR HAZARDOUS WASTE MANAGEMENT.

ANY CONTAMINATED SOIL EXCAVATED DURING CONSTRUCTION ACTIVITIES AT PARCEL 10 MUST BE DISPOSED OF AT A PERMITTED, LINED MUNICIPAL SOLID WASTE LANDFILL.

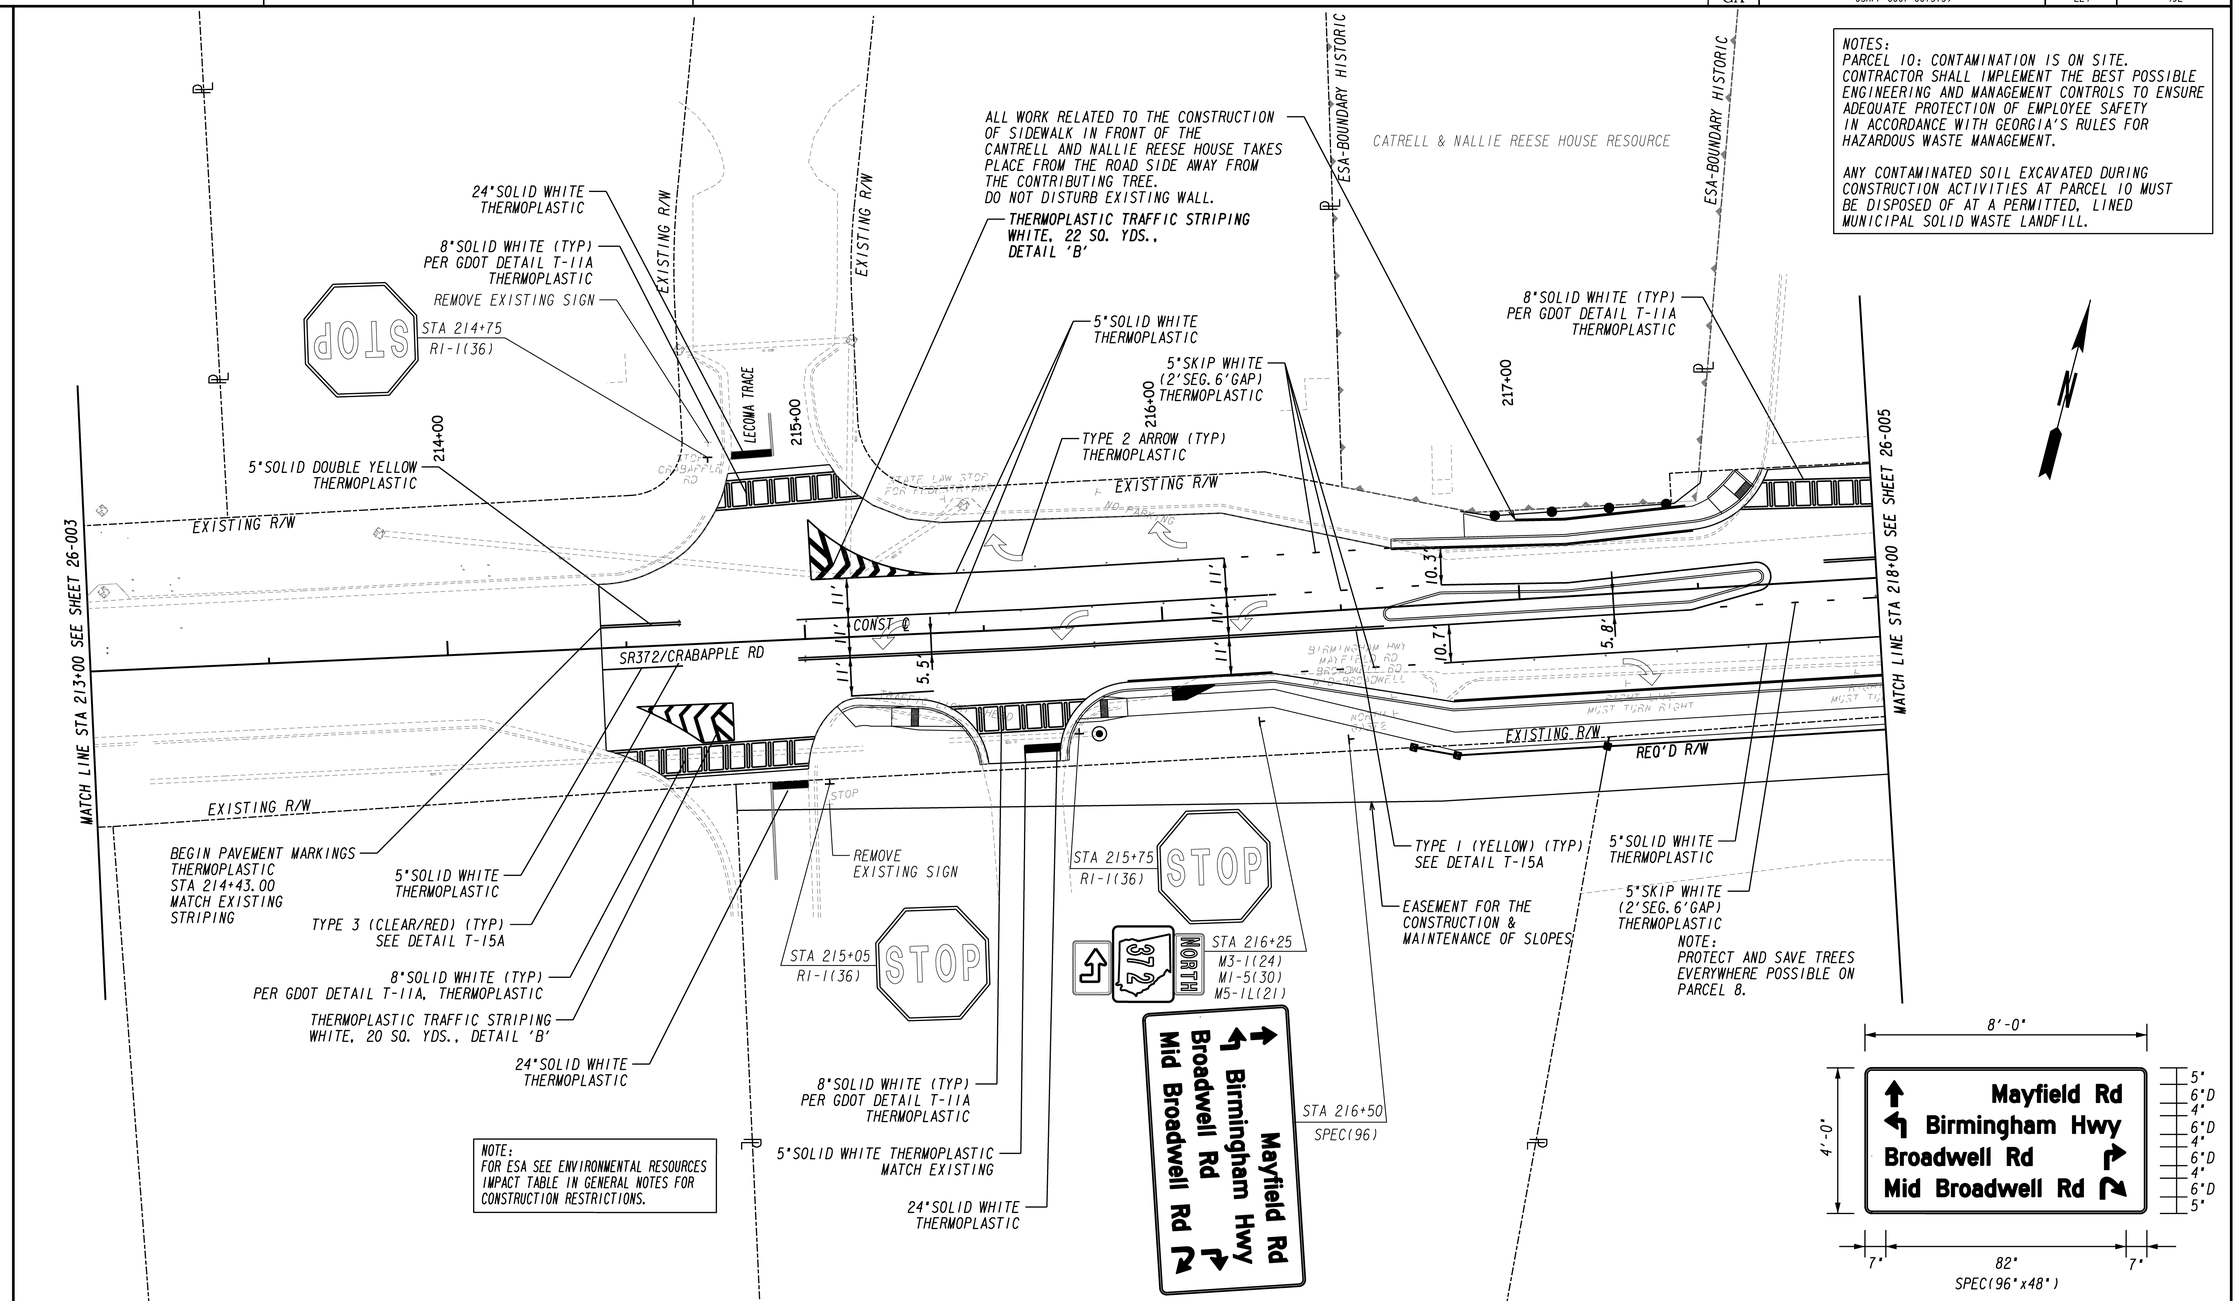

HOME OF 'THE BEST QUALITY OF LIFE IN GEORGIA'
MILTON
ESTABLISHED 2006

Stantec

SCALE IN FEET
0 20 40 80

REVISION DATES

STATE OF GEORGIA
DEPARTMENT OF TRANSPORTATION
OFFICE: PROGRAM DELIVERY

SIGNING AND MARKING PLANS

SR372 CRABAPPLE RD/BIRMINGHAM HWY
INTERSECTION IMPROVEMENTS
CSHPP-0007-00(313) 8/13/2015

DRAWING No. 26-004

6/20/2011 GPLN