STATE	PROJECT NUMBER	SHEET NO.	TOTAL SHEETS
GA.	STP00-0007-00(339)	18	102

REVISION	DATES

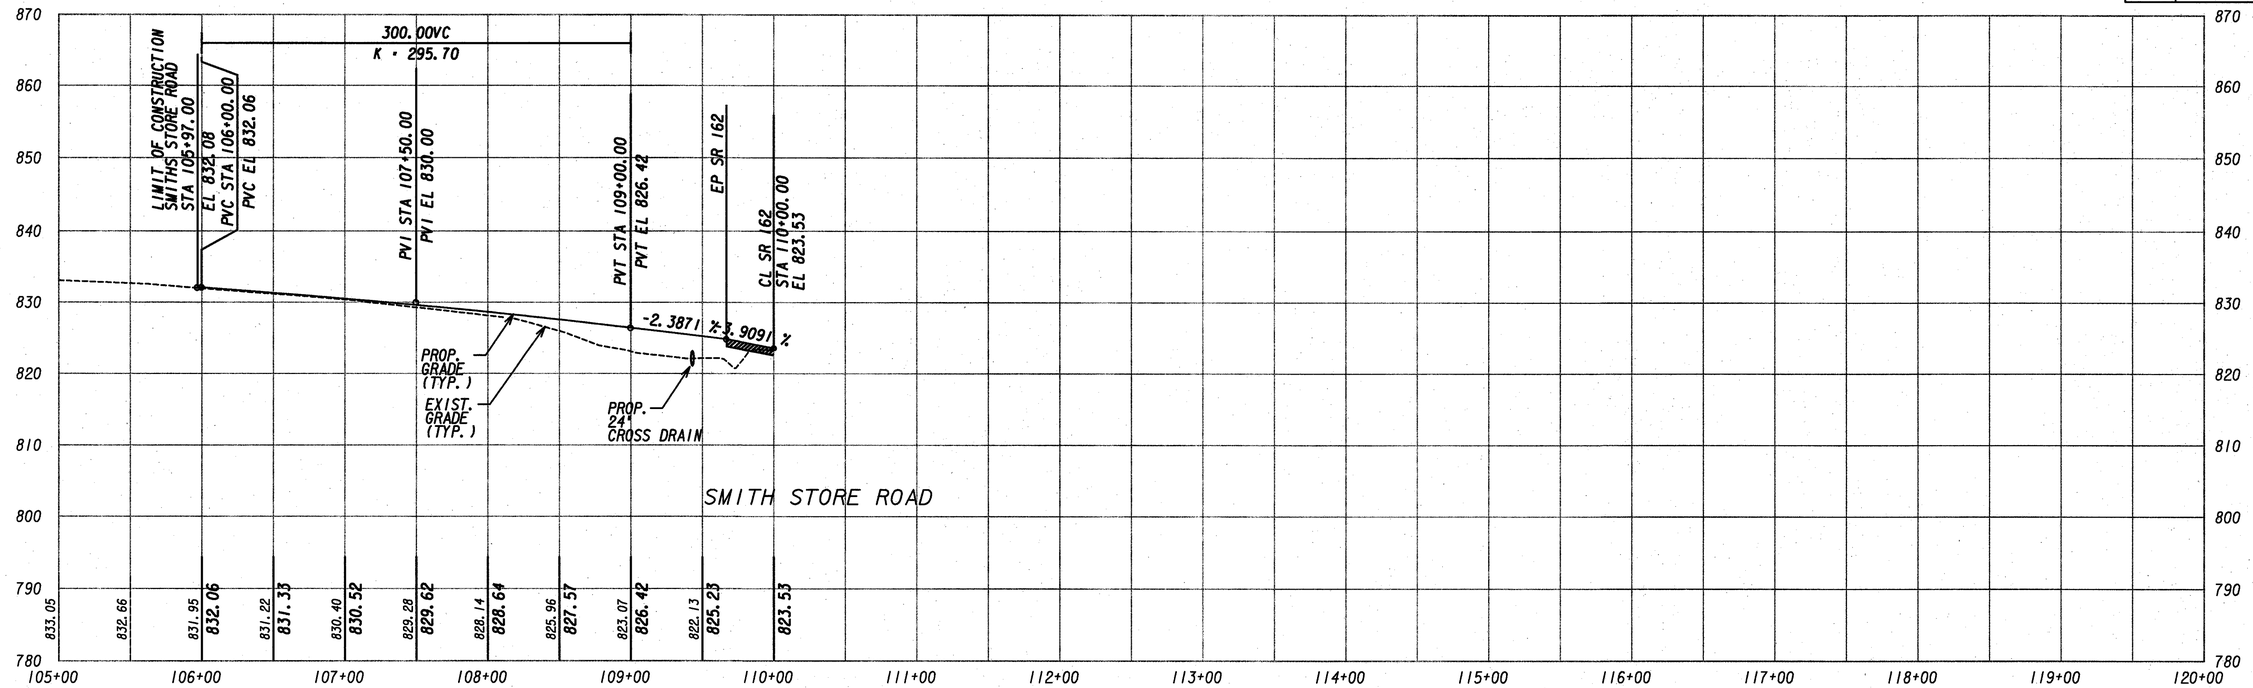

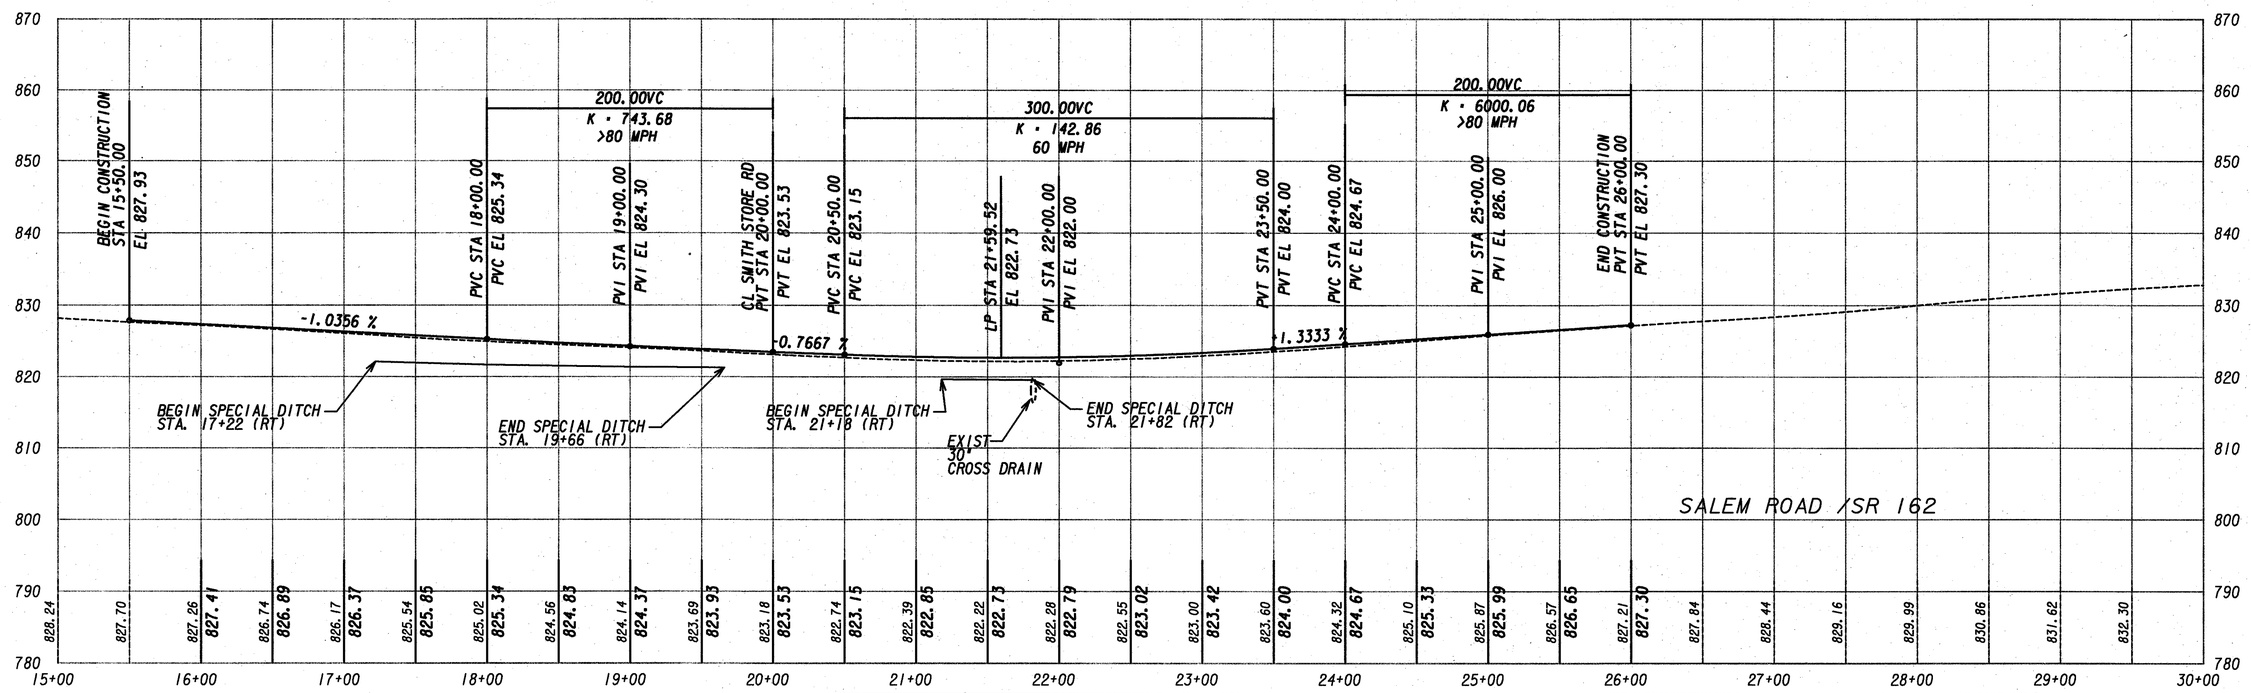

URS

400 NORTHPARK TOWN CENTER,
1000 ABERNATHY ROAD, N.E., SUITE 900,
ATLANTA, GA 30328
TEL: 678-808-8800, FAX: 678-808-8400

SCALE: 1"=50' HORIZ.
1"= 10' VERT.

STATE OF GEORGIA
DEPARTMENT OF TRANSPORTATION
DISTRICT TWO

SMITH STORE ROAD & SALEM ROAD -- ROADWAY PROFILES

DRAWING No.
15-01

7/24/2008
P:\1528\0119 SR 162-Smith Store Rd\dgn\280119pr-kcl-2.dgn
@PRF@

...\dgn\280119pr-kcl-2.dgn