STATE	PROJECT NUMBER	SHEET NO.	TOTAL SHEETS
GA.	STP00-0007-00(339)	19	102

REVISION DATES

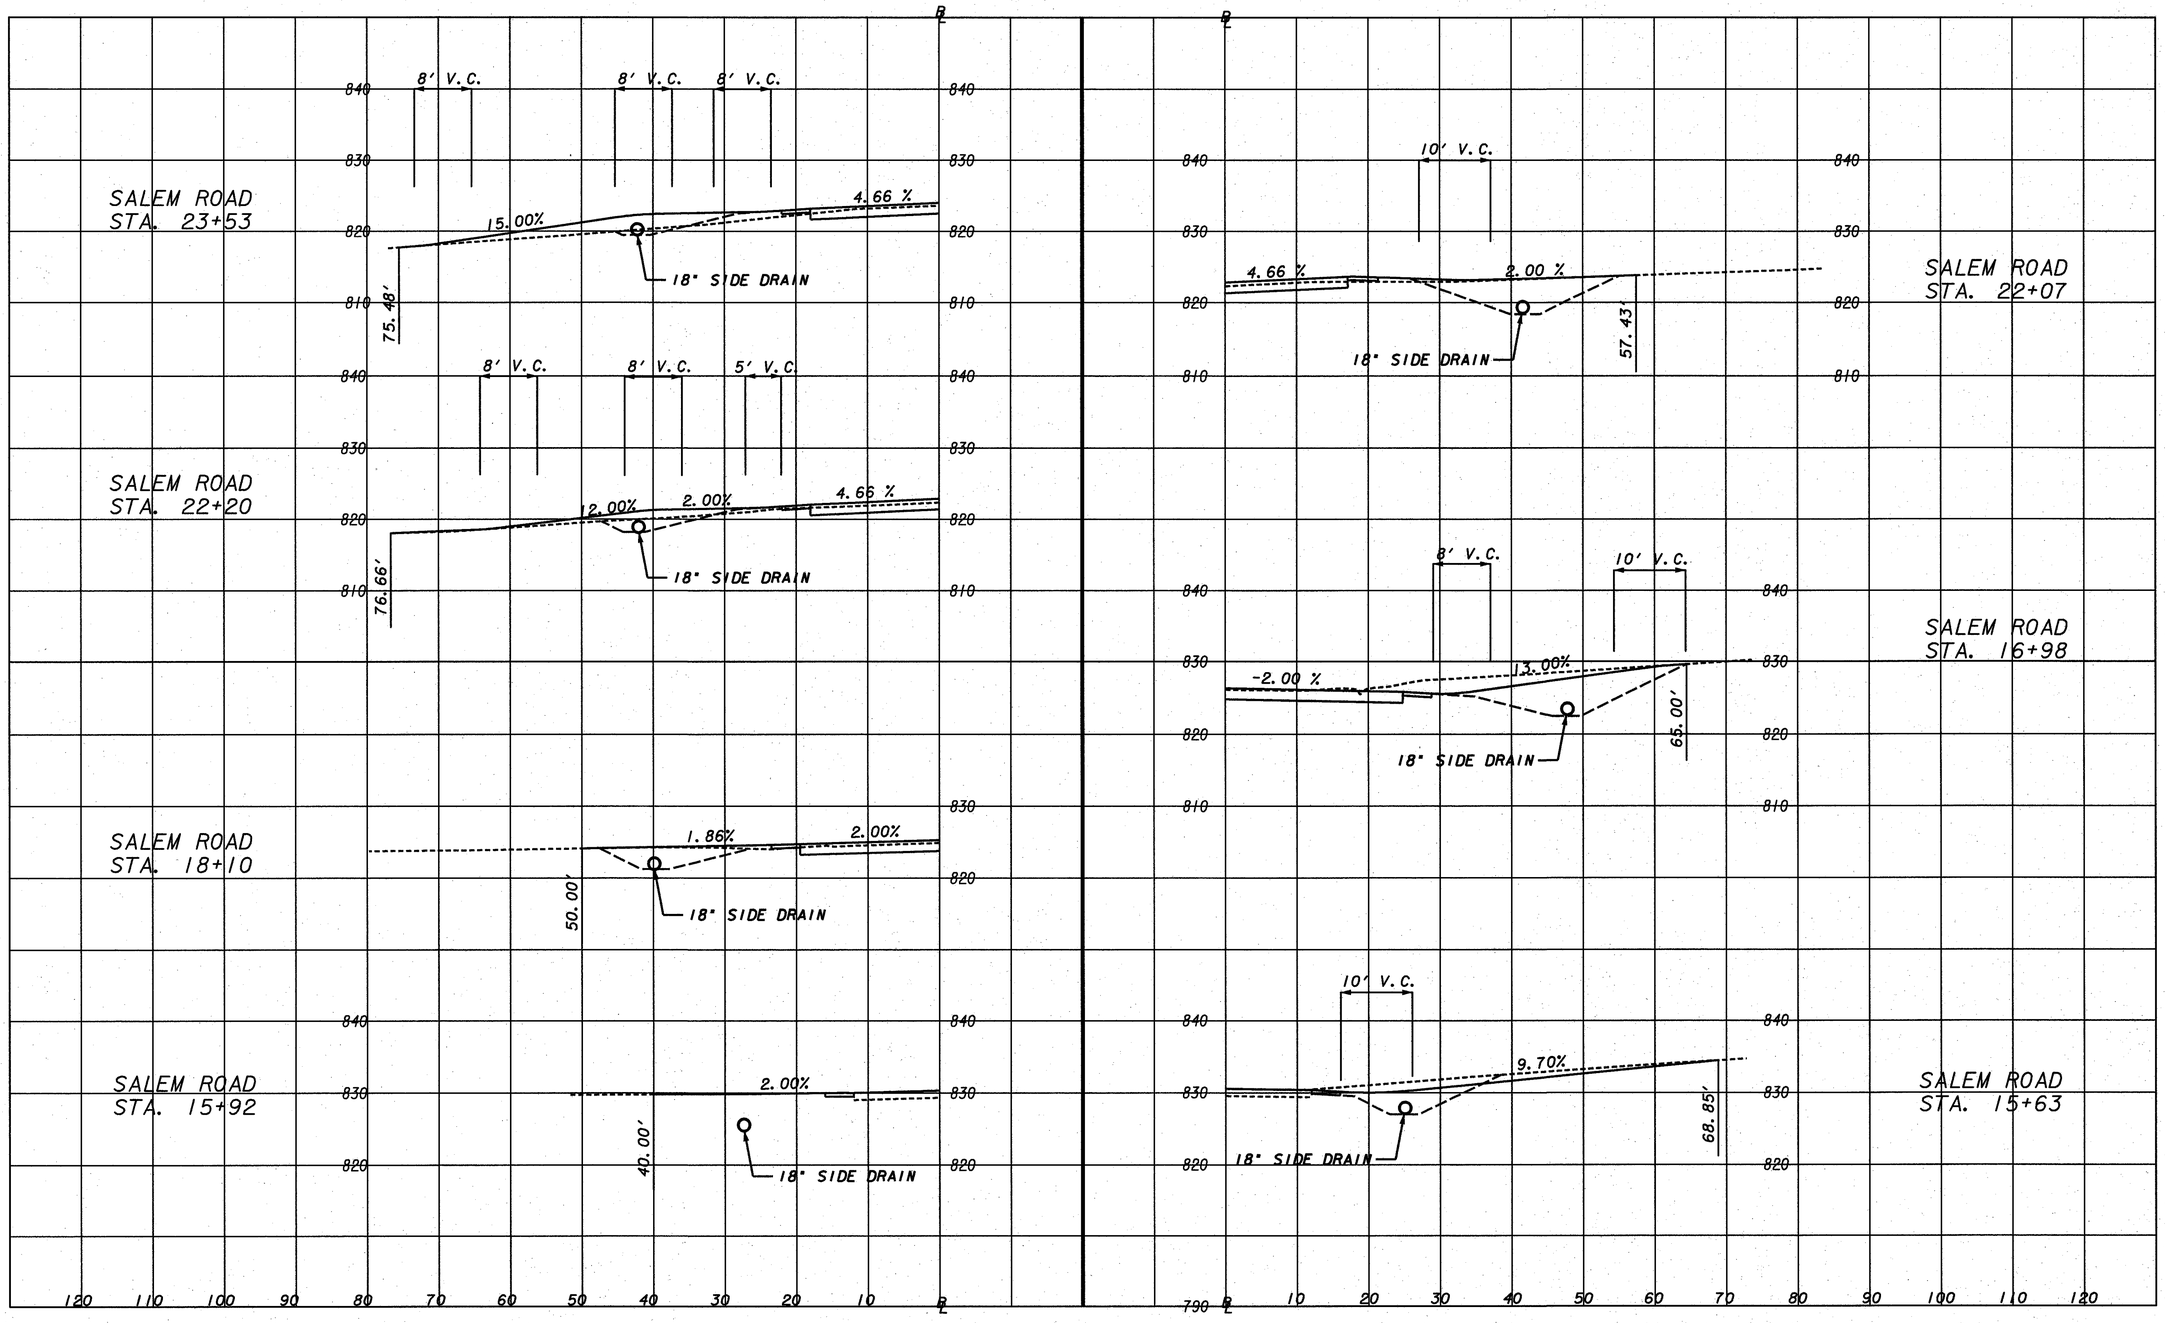

URS

400 NORTHPARK TOWN CENTER,
1000 ABERNATHY ROAD, N.E., SUITE 900,
ATLANTA, GA 30328
TEL: 678-808-8800, FAX: 678-808-8400

SCALE:
1" = 10' Horiz.
1" = 10' Vert.

STATE OF GEORGIA
DEPARTMENT OF TRANSPORTATION
DISTRICT TWO

SMITH STORE RD/SALEM RD
DRIVEWAY PROFILES

DRAWING No.
17-01

8/14/2008
P:\1528\0119 SR 162-Smith Store Rd\dgn\280119dr01.dgn
@PRF@
...\dgn\280119dr01.dgn