DATETIME$$$
$USER$

STATE	PROJECT NUMBER	SHEET NO.	TOTAL SHEETS
GA	CSSTP-0007-00(347)	19	72

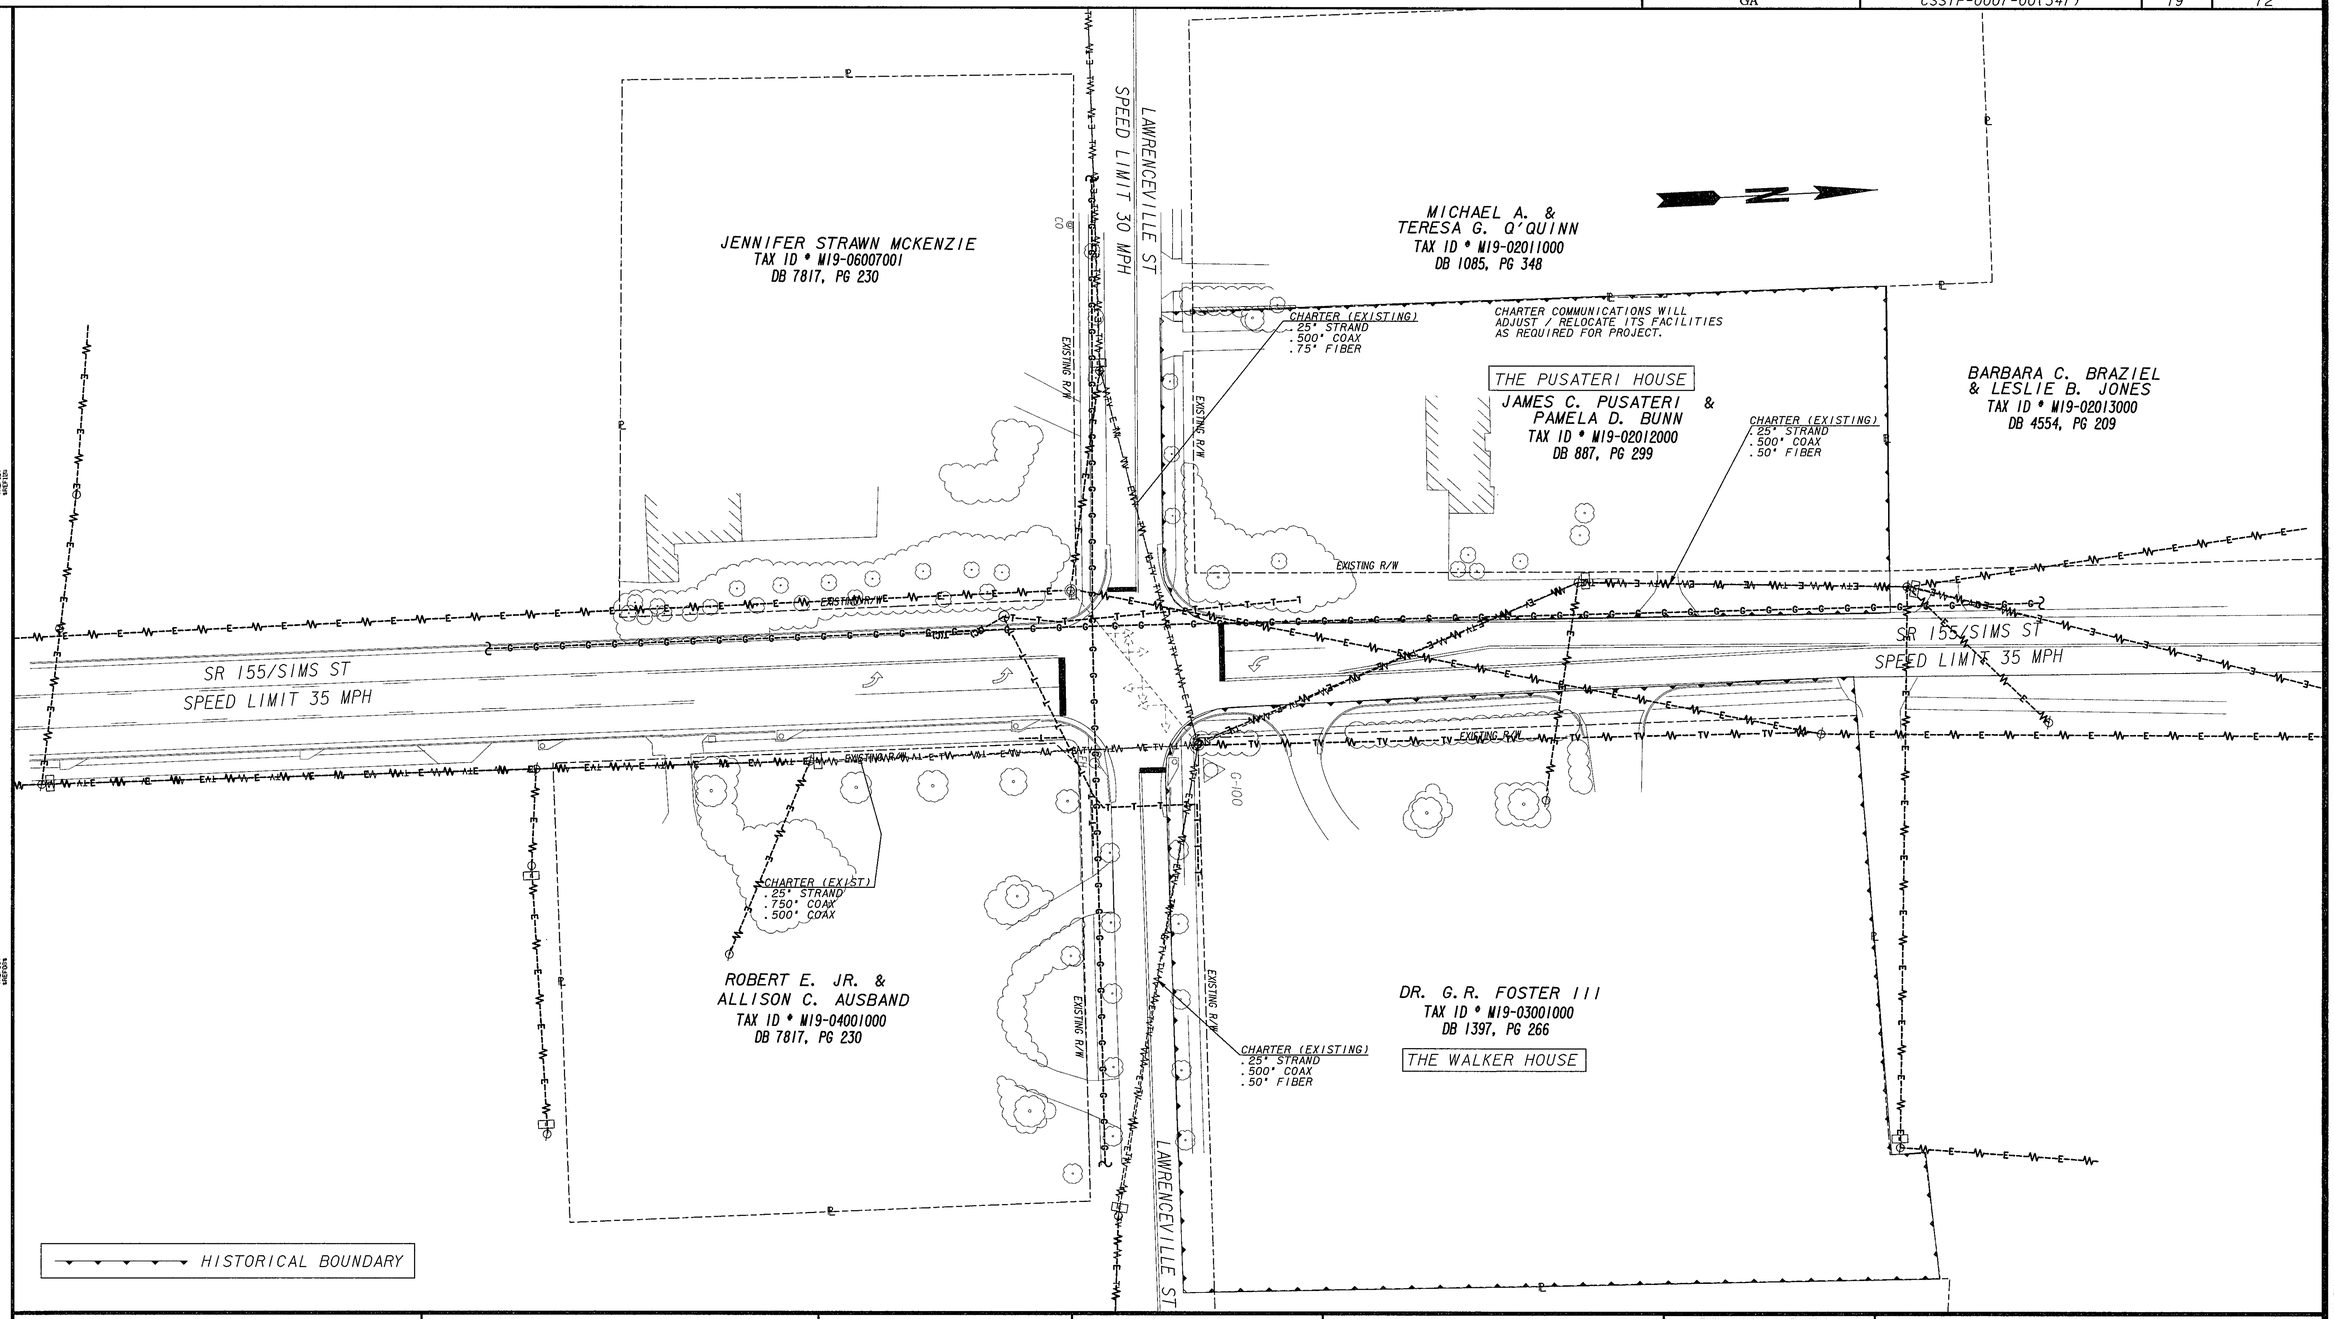

• Engineering
• Architecture
• Planning
• Construction Management

3169 Holcomb Bridge Road
Suite 455
Norcross, Georgia 30071
(404) 329-5900

GEORGIA
DEPARTMENT OF TRANSPORTATION

SCALE IN FEET
0 30 60 120

REVISION DATES

STATE OF GEORGIA
DEPARTMENT OF TRANSPORTATION
OFFICE: TRAFFIC SAFETY AND DESIGN

EXISTING CONDITIONS
SR 155 @ LAWRENCEVILLE ST

INTERSECTION NO. 3

DRAWING No.
27-10

DGN$SPECIFICATION$$$$$$$$$$$$$$$$$$$$$$
SHOWDATETIME$$$$$$