DATETIME$$$
$USER$

STATE	PROJECT NUMBER	SHEET NO.	TOTAL SHEETS
GA	CSSTP-0007-00(347)	38	72

NOTE: ANY CONTAMINATED SOIL EXCAVATED DURING CONSTRUCTION ACTIVITIES MUST BE DISPOSED OF AT A PERMITTED LINED MUNICIPAL SOLID WASTES LANDFILL.

NOTE: THE CONTRACTOR SHALL IMPLEMENT THE BEST POSSIBLE ENGINEERING AND MANAGMENT CONTROLS TO ENSURE ADEQUATE PROTECTION OF EMPLOYEE SAFETY IN ACCORDANCE WITH GEORGIA'S RULES OF HAZARDOUS WASTE MANAGMENT.

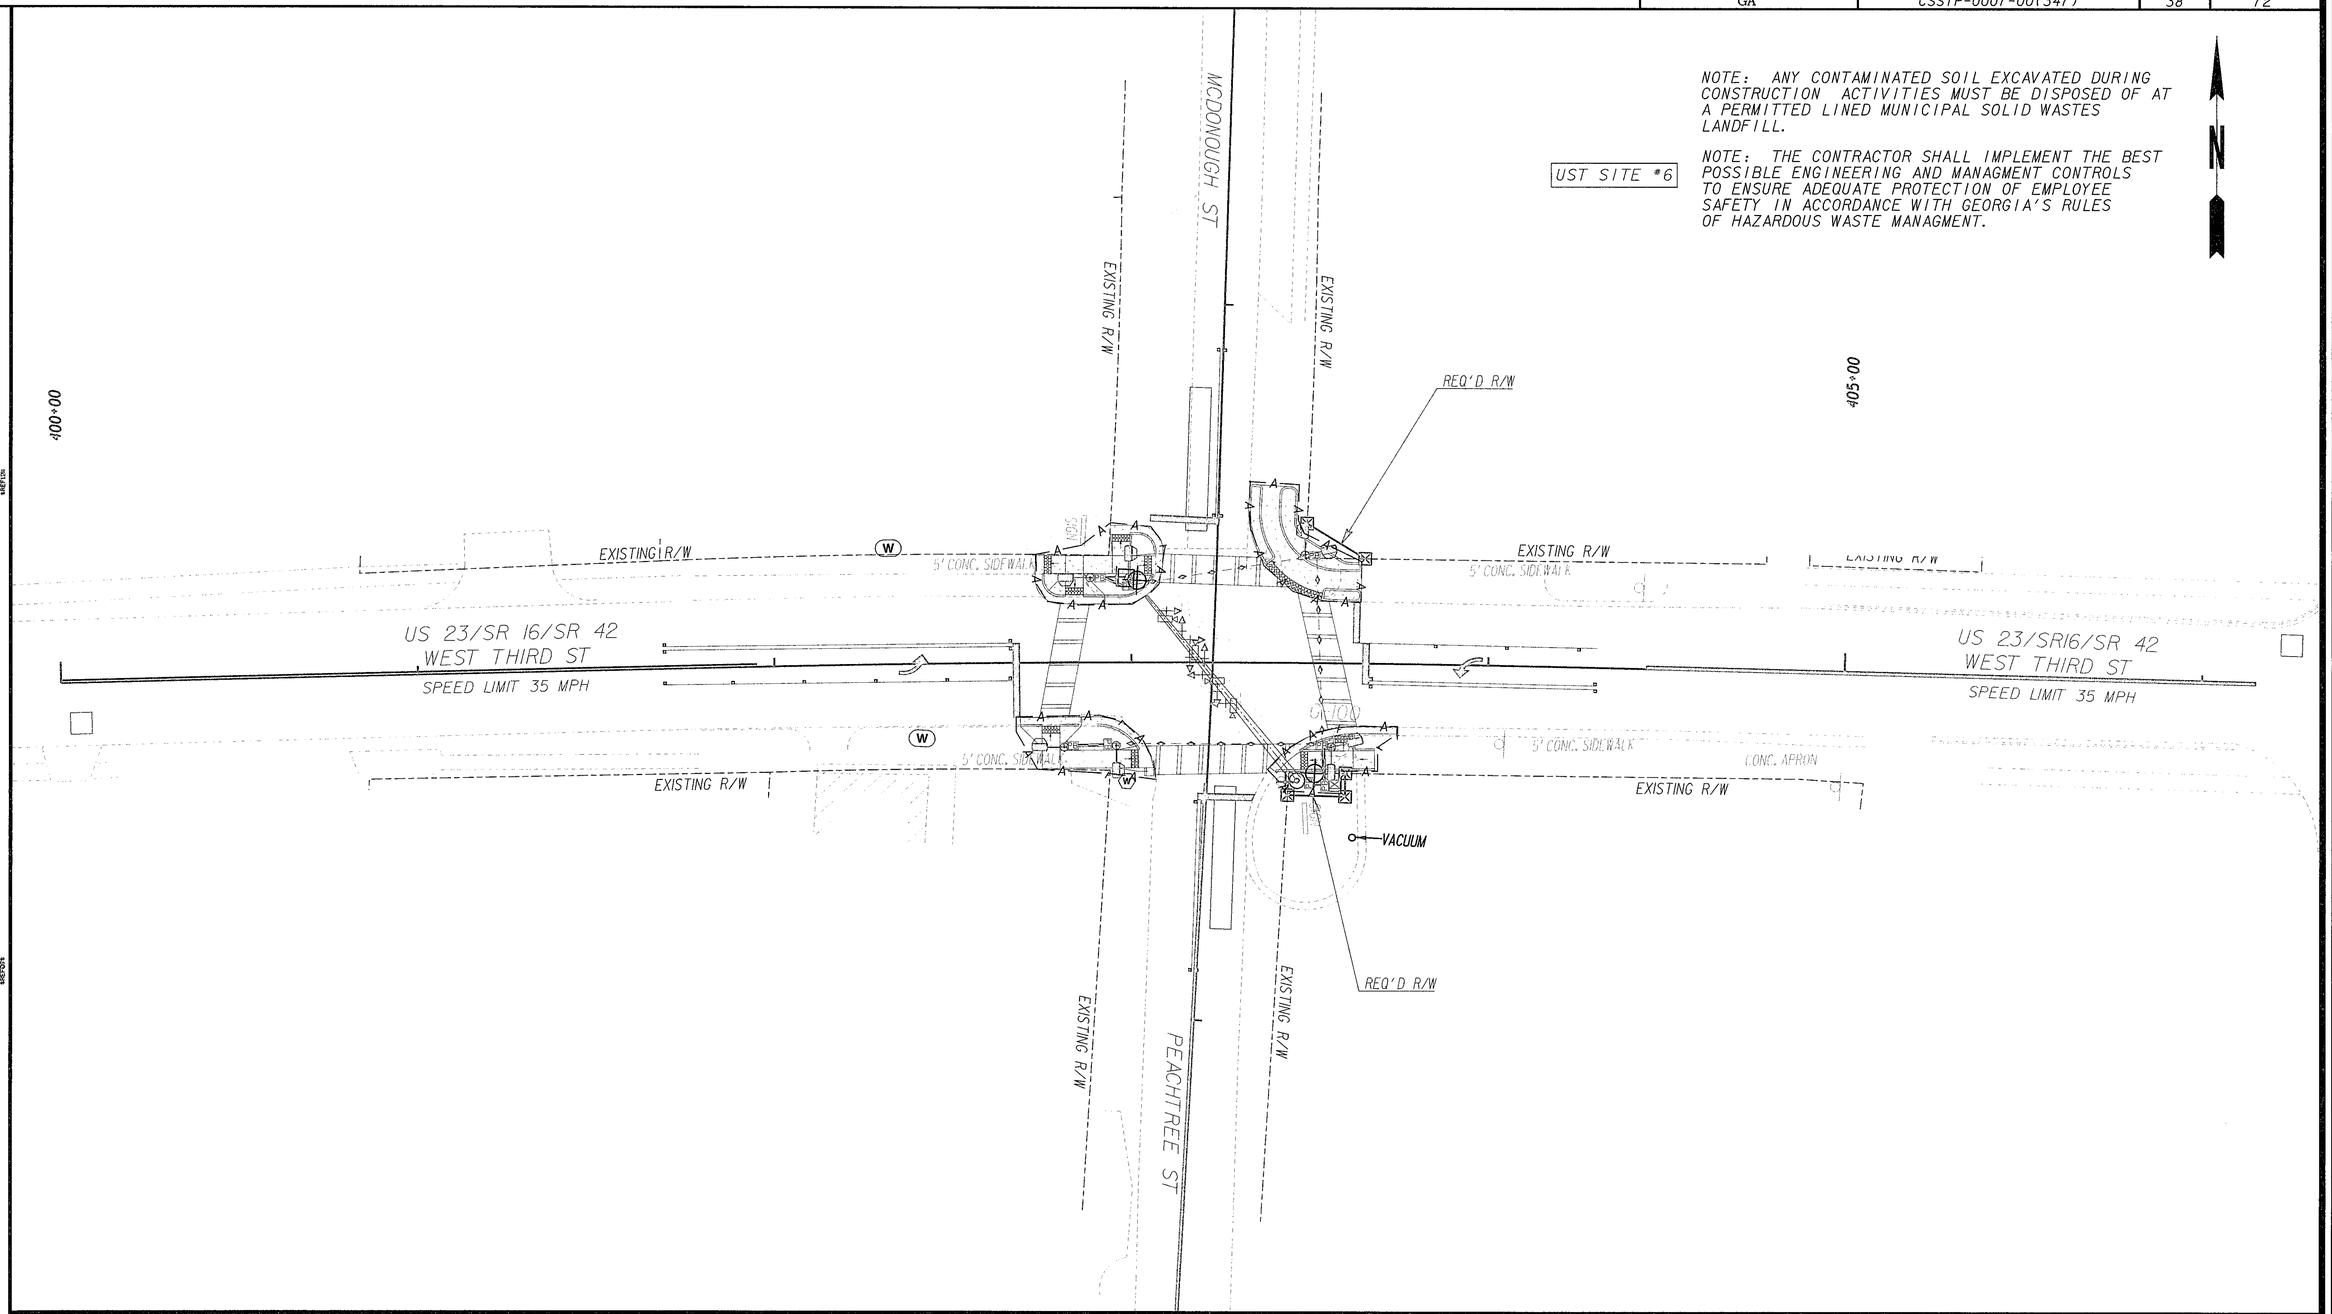

QK4
• Engineering
• Architecture
• Planning
• Construction Management
3169 Holcomb Bridge Road
Suite 455
Norcross, Georgia 30071
(404) 329-5900

GEORGIA
DEPARTMENT OF TRANSPORTATION

SCALE IN FEET
0 20 40 80

REVISION DATES

STATE OF GEORGIA
DEPARTMENT OF TRANSPORTATION
OFFICE: TRAFFIC SAFETY AND DESIGN

BMP LOCATION DETAILS

US 23/SR 16/SR 42/W. THIRD ST
@ MCDONOUGH ST/PEACHTREE ST
INTERSECTION NO. 4

DRAWING No.
54-04

DGN$SPECIFICATION$$$$$$$$$$$$$$$$$$$$$$
SHOWDATETIME$$$$$$