DATETIME$$$	TIME$$$	PRF	DGN	COUNTY	PROJECT NUMBER	SHEET NO.	TOTAL SHEETS
$USER$		$$PENTABLE$$		BARROW	CSSTP-0007-00(356)	34	67

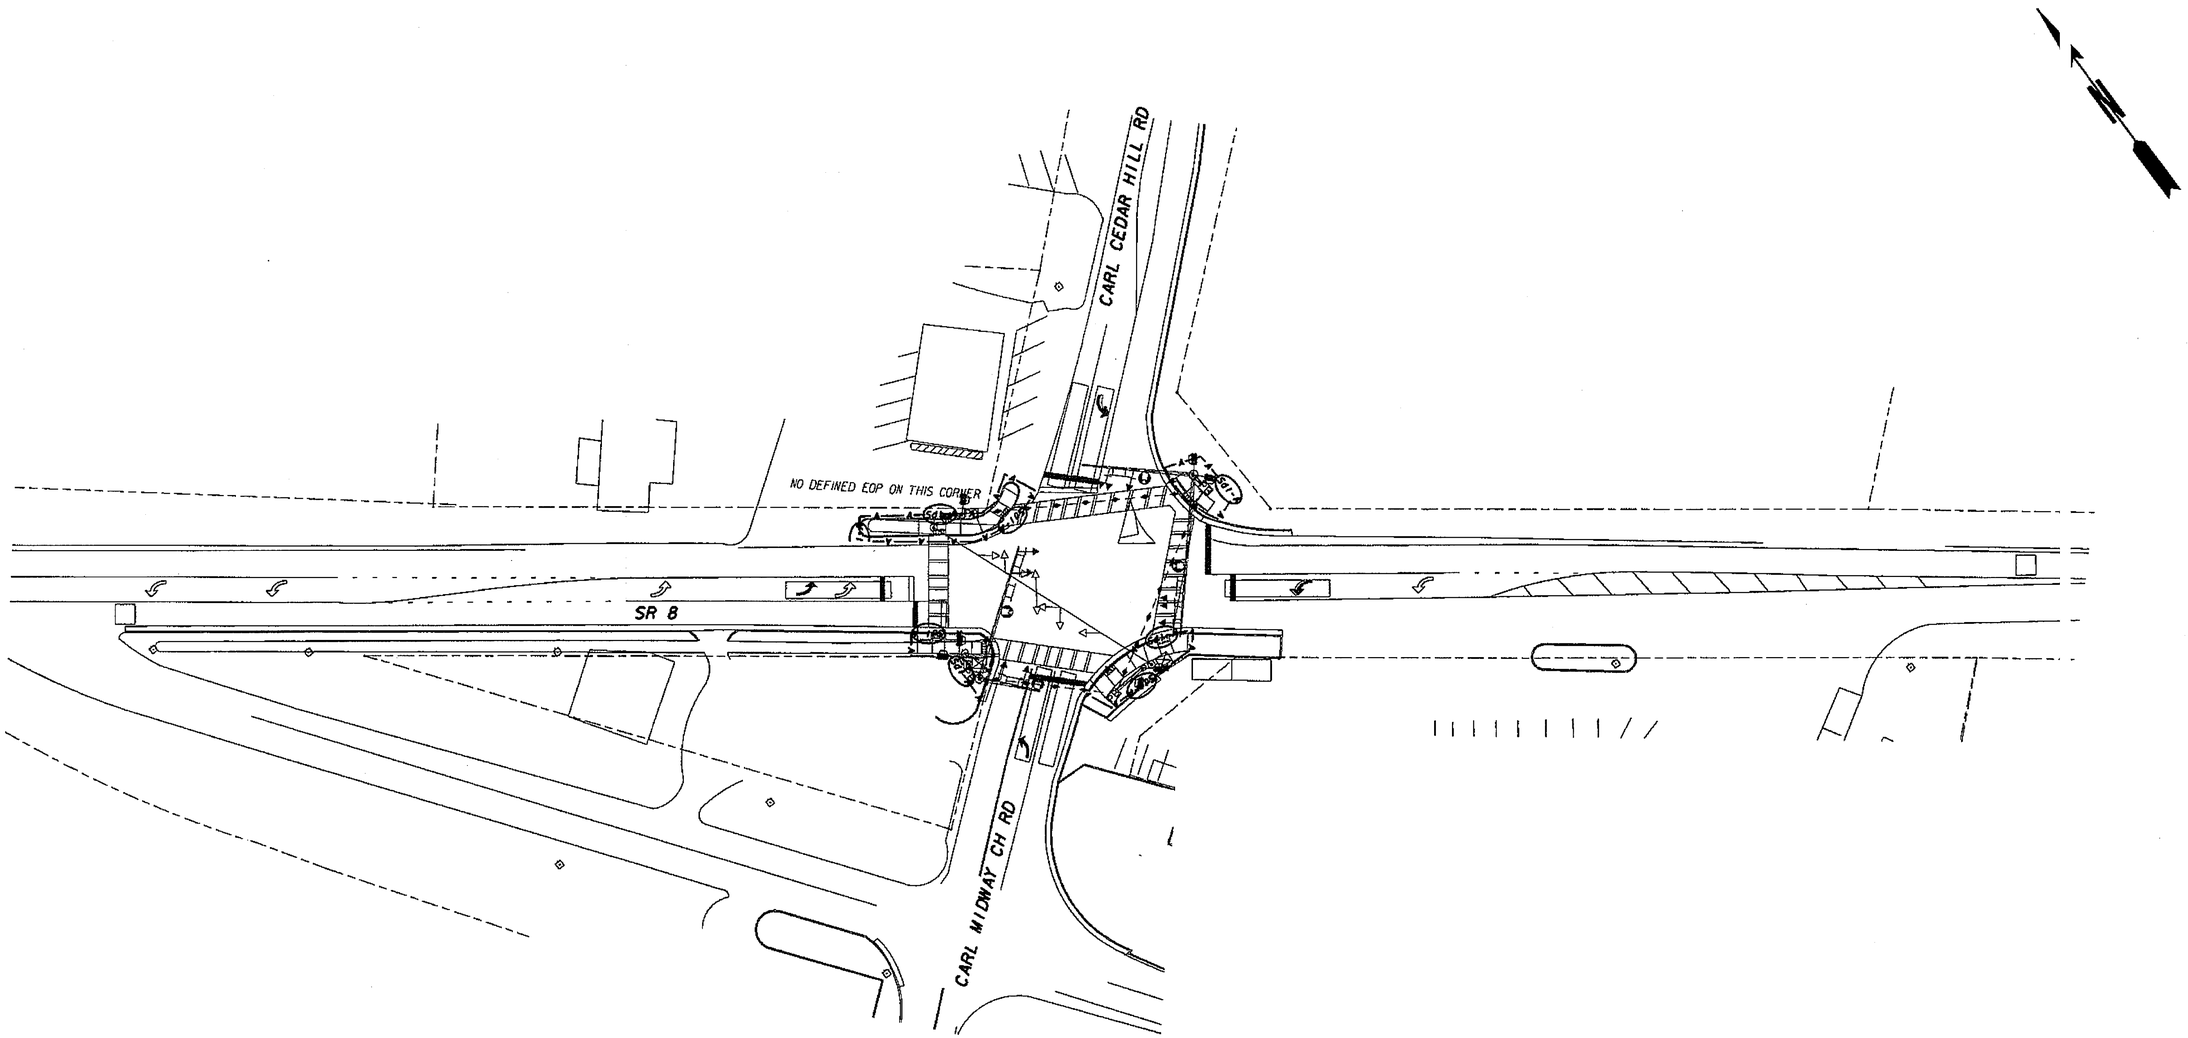

SR 8 (ATLANTA HWY)
&
CARL CEDAR HILL ROAD/ CARL MIDWAY CH RD

DESIGNED BY: NS	CHECKED BY: CS	DATE: -----
	REVIEWED BY: MB	DATE: -----

ITERIS

SCALE IN FEET
0 30 60 120

REVISION DATES

STATE OF GEORGIA
DEPARTMENT OF TRANSPORTATION
OFFICE: TRAFFIC OPERATIONS

BMP LOCATION DETAILS

TRAFFIC SIGNAL INSTALLATION NO. 4

DRAWING No. 57-4