DATETIME$$$
$USER$

STATE	PROJECT NUMBER	SHEET NO.	TOTAL SHEETS
GA	CSSTP-0007-00(359)	13	87

VOID

NOTE: SEE ENVIRONMENTAL RESOURCES IMPACT TABLE IN GENERAL NOTES FOR CONSTRUCTION RESTRICTIONS.

PHASING DIAGRAM

SIGNAL HEADS

2, 4, 6, 8 P2, P4 P6, P8

PEDESTRIAN SIGNS

R10-3E(L) 9"x15" R10-3E(R) 9"x15"

STREET NAME SIGNS

2nd St — D-SPEC*1

Central St N — D-SPEC*2

NOTE: NO HEAVY EQUIPMENT IS PERMITTED WITHIN THE DRIP LINE OF THE PROTECTED TREE.

NOTE: THIS ENTIRE SHEET IS LOCATED WITHIN THE RHINE HISTORIC DISTRICT

NOTE: THE CONTRACTOR IS TO REMAIN OFF OF THE PROPERTIES BEYOND THE PROTECTIVE ORANGE BARRIER FENCING.

NOTE: THE CONTRACTOR IS OPERATING WITHIN A HISTORIC DISTRICT AND IS PROHIBITED FROM INTRUDING ON PROPERTY ADJACENT TO THE RIGHT-OF-WAY OR ACQUIRED EASEMENTS.

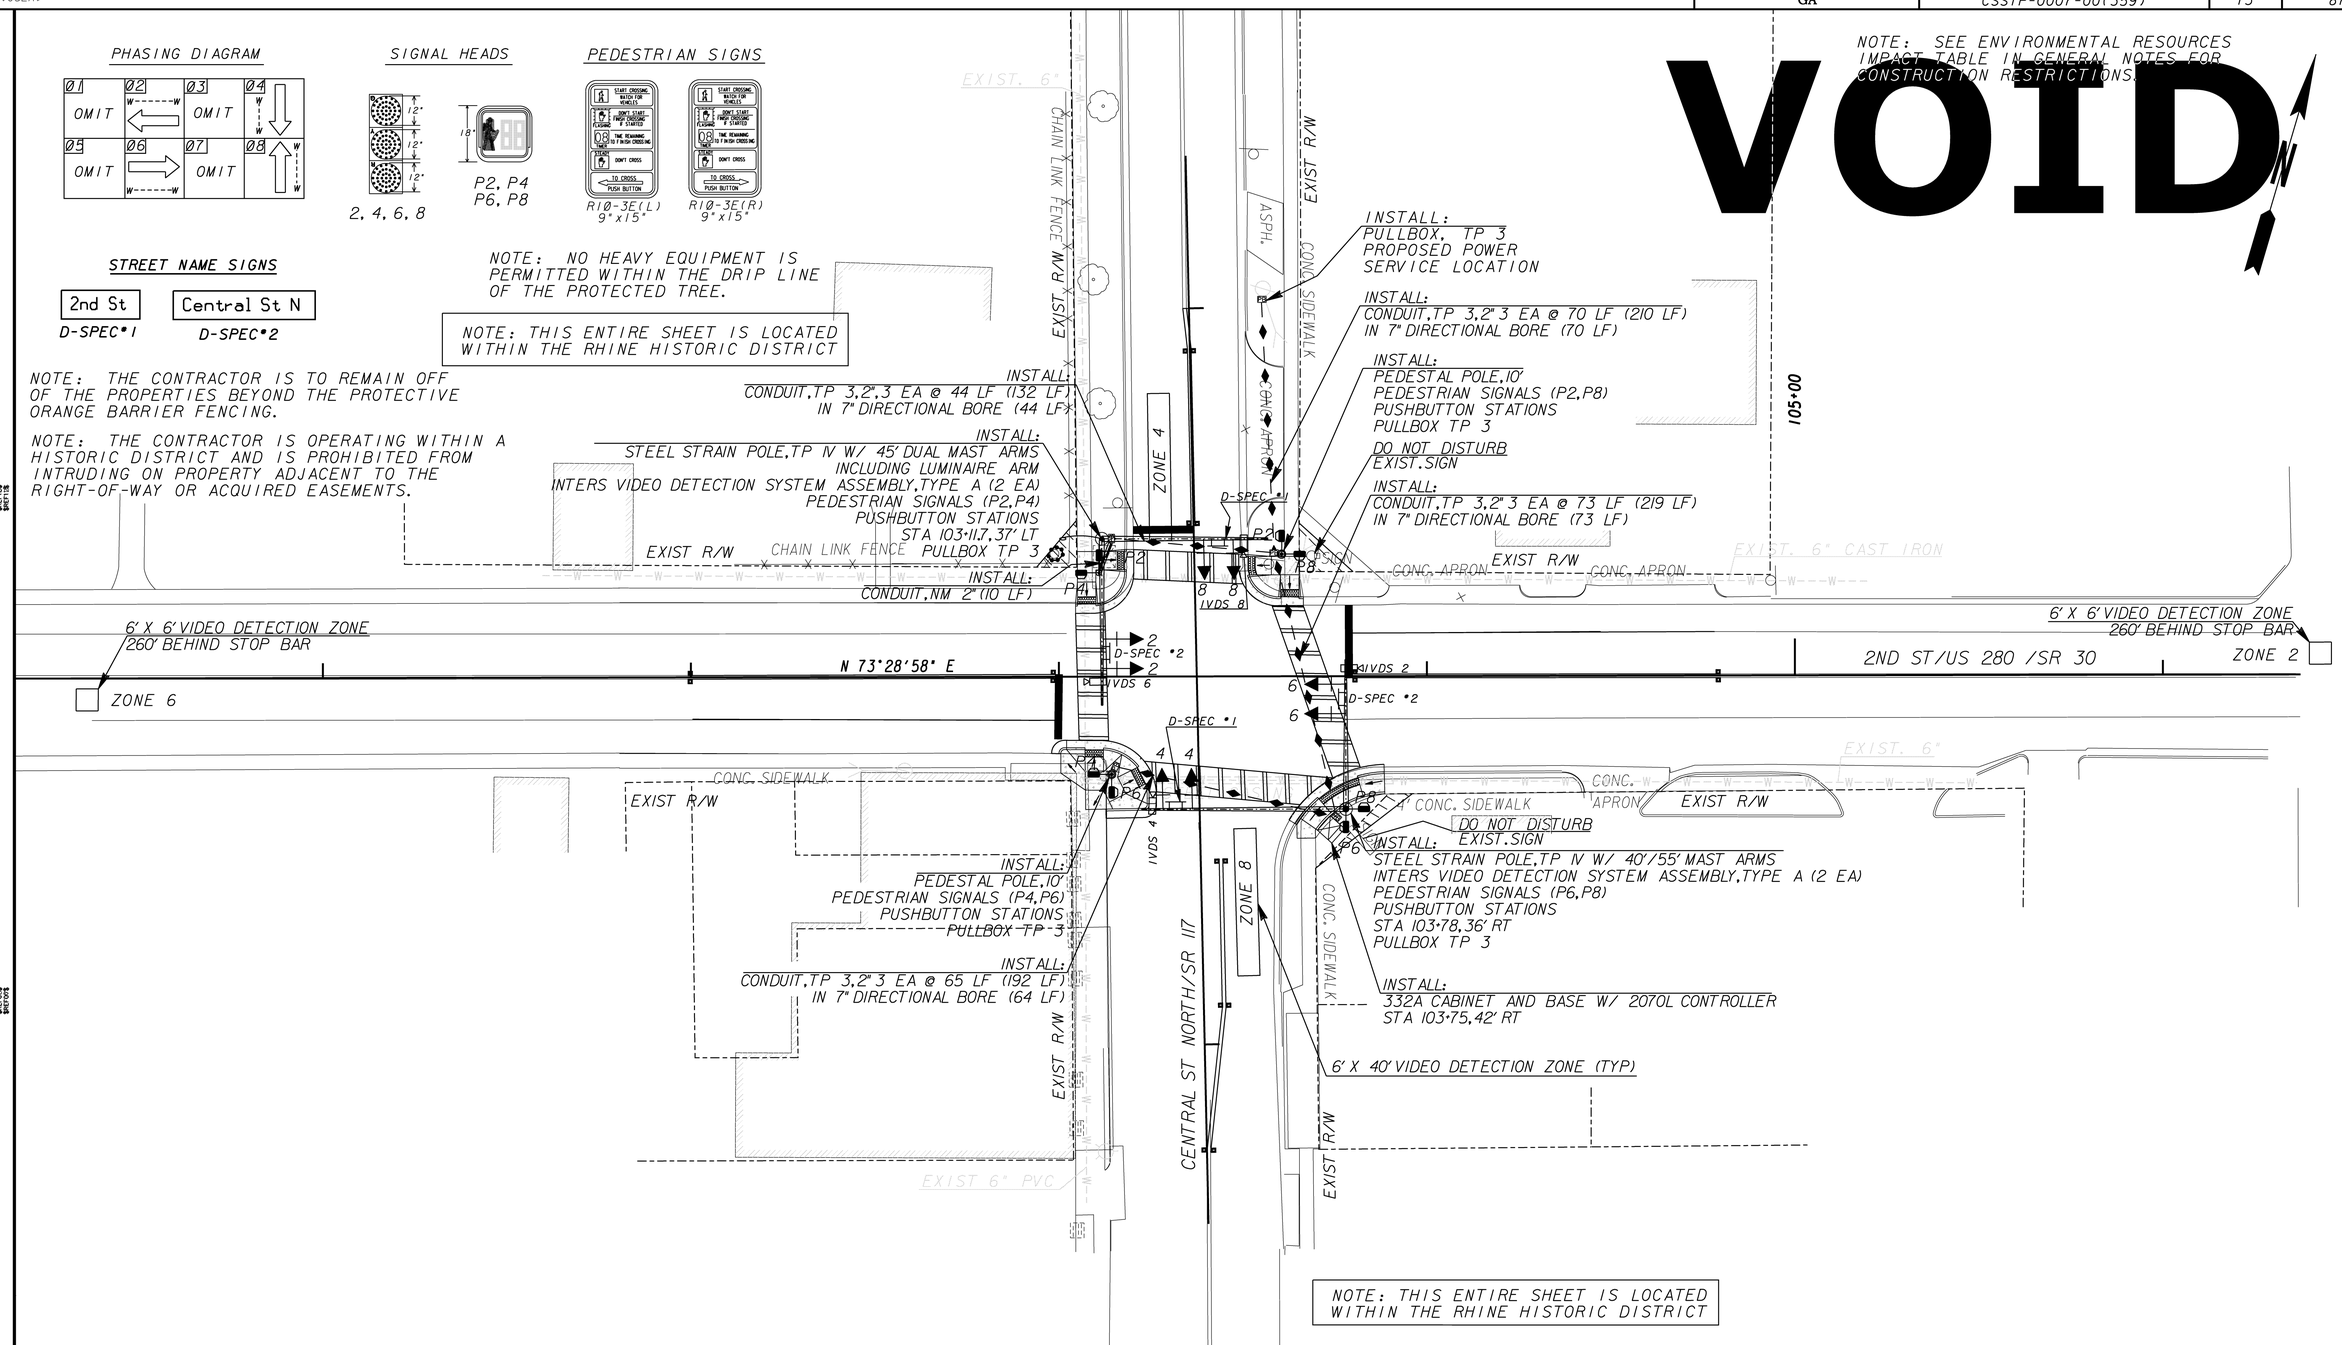

QK4
• Engineering
• Architecture
• Planning
• Construction Management
3169 Holcomb Bridge Road
Suite 455
Norcross, Georgia 30071
(404) 329-5900

GEORGIA DEPARTMENT OF TRANSPORTATION

SCALE IN FEET 0 20 40 80

REVISION DATES

STATE OF GEORGIA
DEPARTMENT OF TRANSPORTATION

OFFICE: PROGRAM DELIVERY

SIGNAL INSTALLATION PLANS
2ND ST/US 280/SR 30 @
CENTRAL ST NORTH/SR 117

INTERSECTION NO. 1

DRAWING No. 27-04

DGN$SPECIFICATION$$$$$$$$$$$$$$$$$$$$$
SHOWDATETIME$$$$$$