COUNTY	PROJECT NUMBER	SHEET NO.	TOTAL SHEETS
BURKE & JEFFERSON	CSSTP-0007-00(361)	44	89

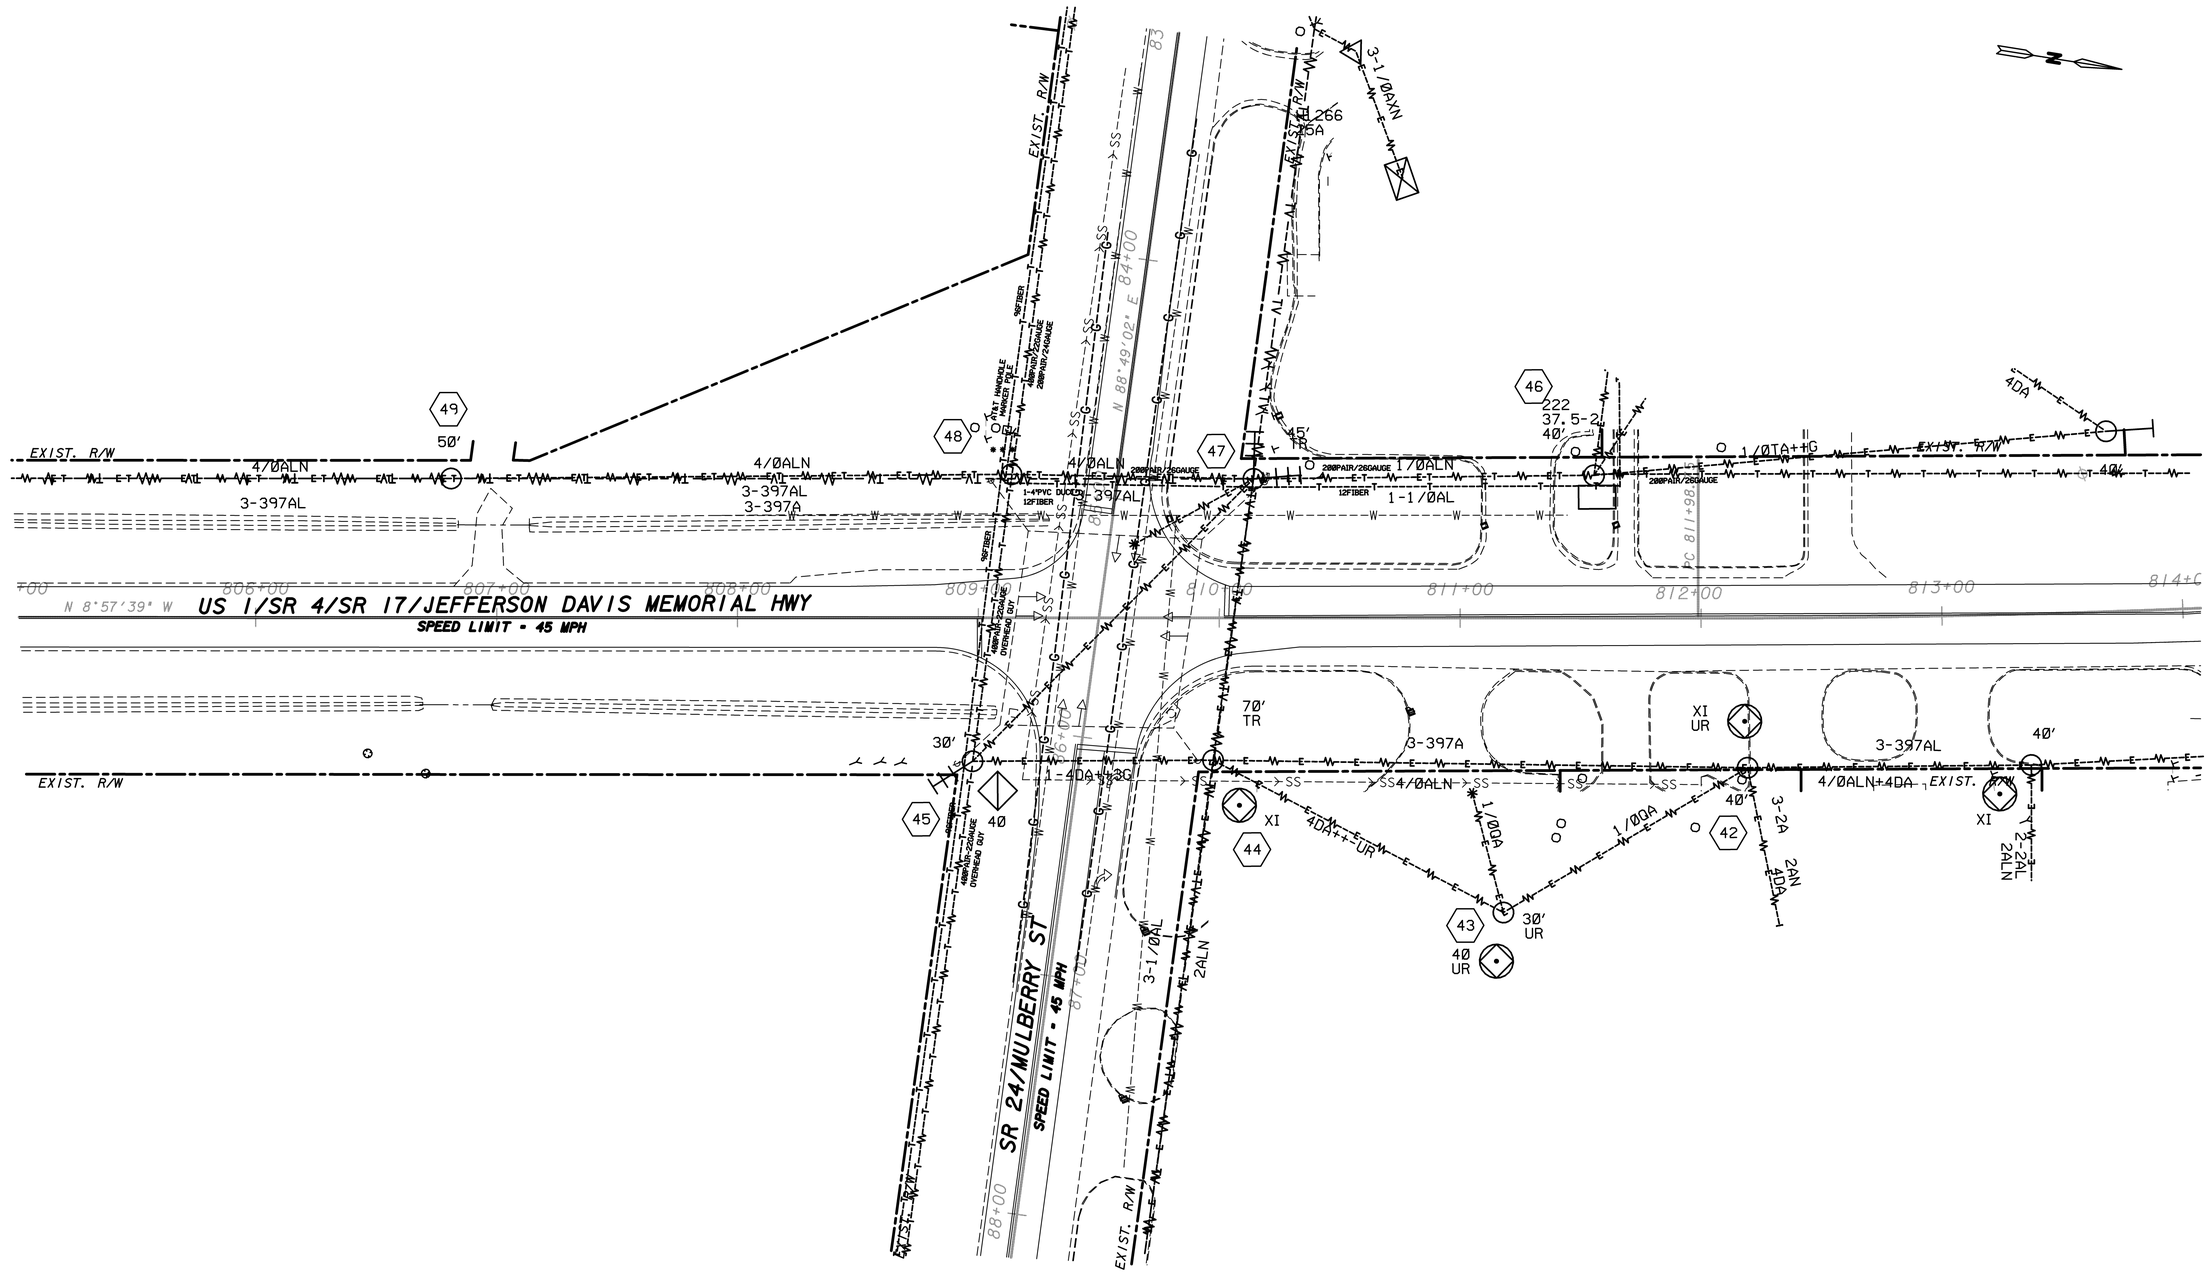

Wolverton & Associates
6745 Sugarloaf Parkway . Suite 100 . Duluth, Georgia 30097
Phone: (770) 447-8999 . Fax: (770) 447-9070
www.wolverton-assoc.com

DESIGNED BY:	CHECKED BY:	DATE:
	REVIEWED BY:	DATE:

GEORGIA
DEPARTMENT OF TRANSPORTATION

SCALE IN FEET
0 30 60 120

REVISION DATES		
06-05-12		

STATE OF GEORGIA
DEPARTMENT OF TRANSPORTATION
OFFICE: PROGRAM DELIVERY

EXISTING CONDITIONS
INTERSECTION NO. 8
US 1/SR 4/SR 17/JEFFERSON DAVIS MEMORIAL HWY @ SR 24/MULBERRY ST

DRAWING No.
27-032