DSPEC SIGNS

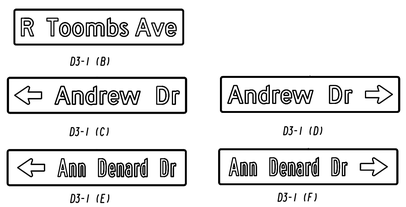

PEDESTRIAN SIGNS

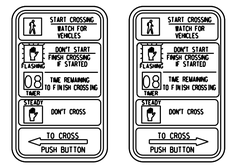

COMCAST WILL RELOCATE TO EITHER THE CITY OF WASHINGTON'S, GEORGIA POWER COMPANY'S TRANSMISSION AND OR WILKES TELEPHONE AND ELECTRIC'S NEWLY INSTALLED POLES.

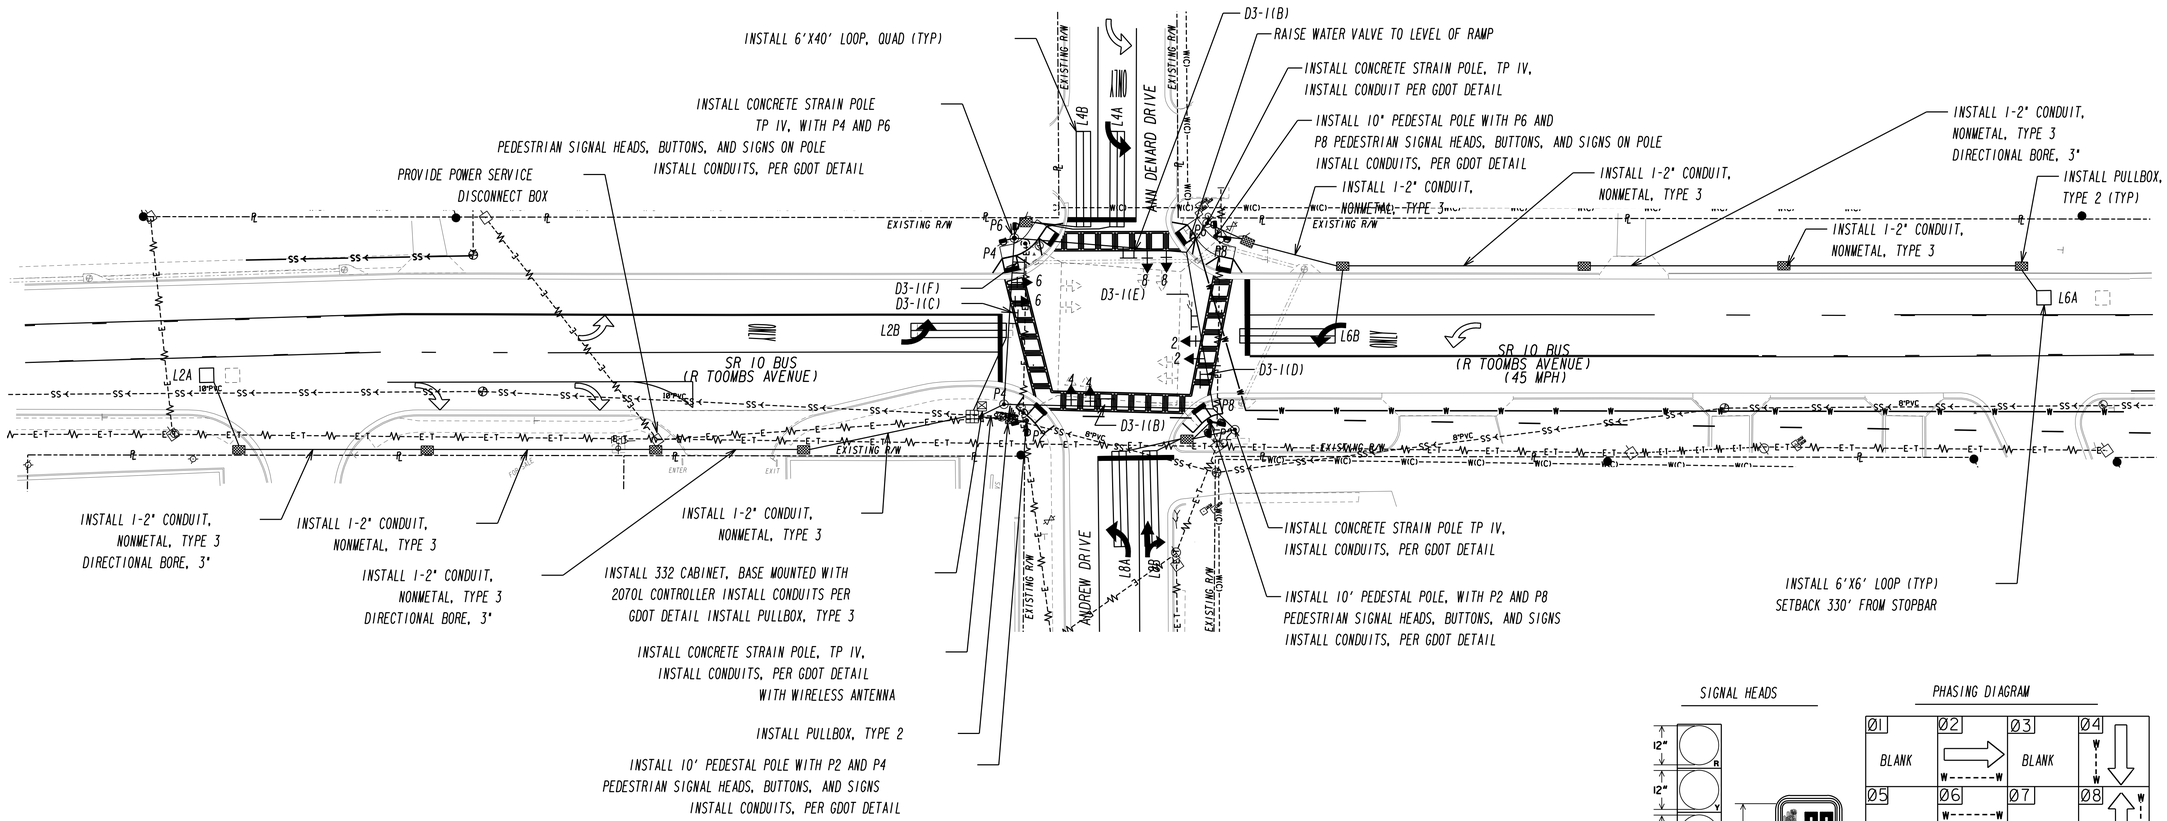

SIGNAL HEADS

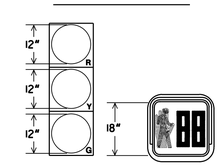

PHASING DIAGRAM

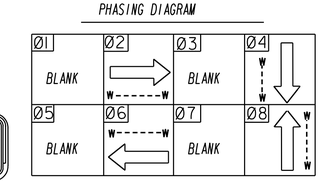

USE ON CONSTRUCTION

REVISION DATES		
11-07-2013		

Stantec

SCALE IN FEET 0 30 60 120

STATE OF GEORGIA
DEPARTMENT OF TRANSPORTATION
OFFICE: PROGRAM DELIVERY

SIGNAL PLANS

INTERSECTION #2
SR 10 BUS @
ANDREW DR/ANN DENARD DR

DRAWING No. 27-006

3/1/2007 GPLN